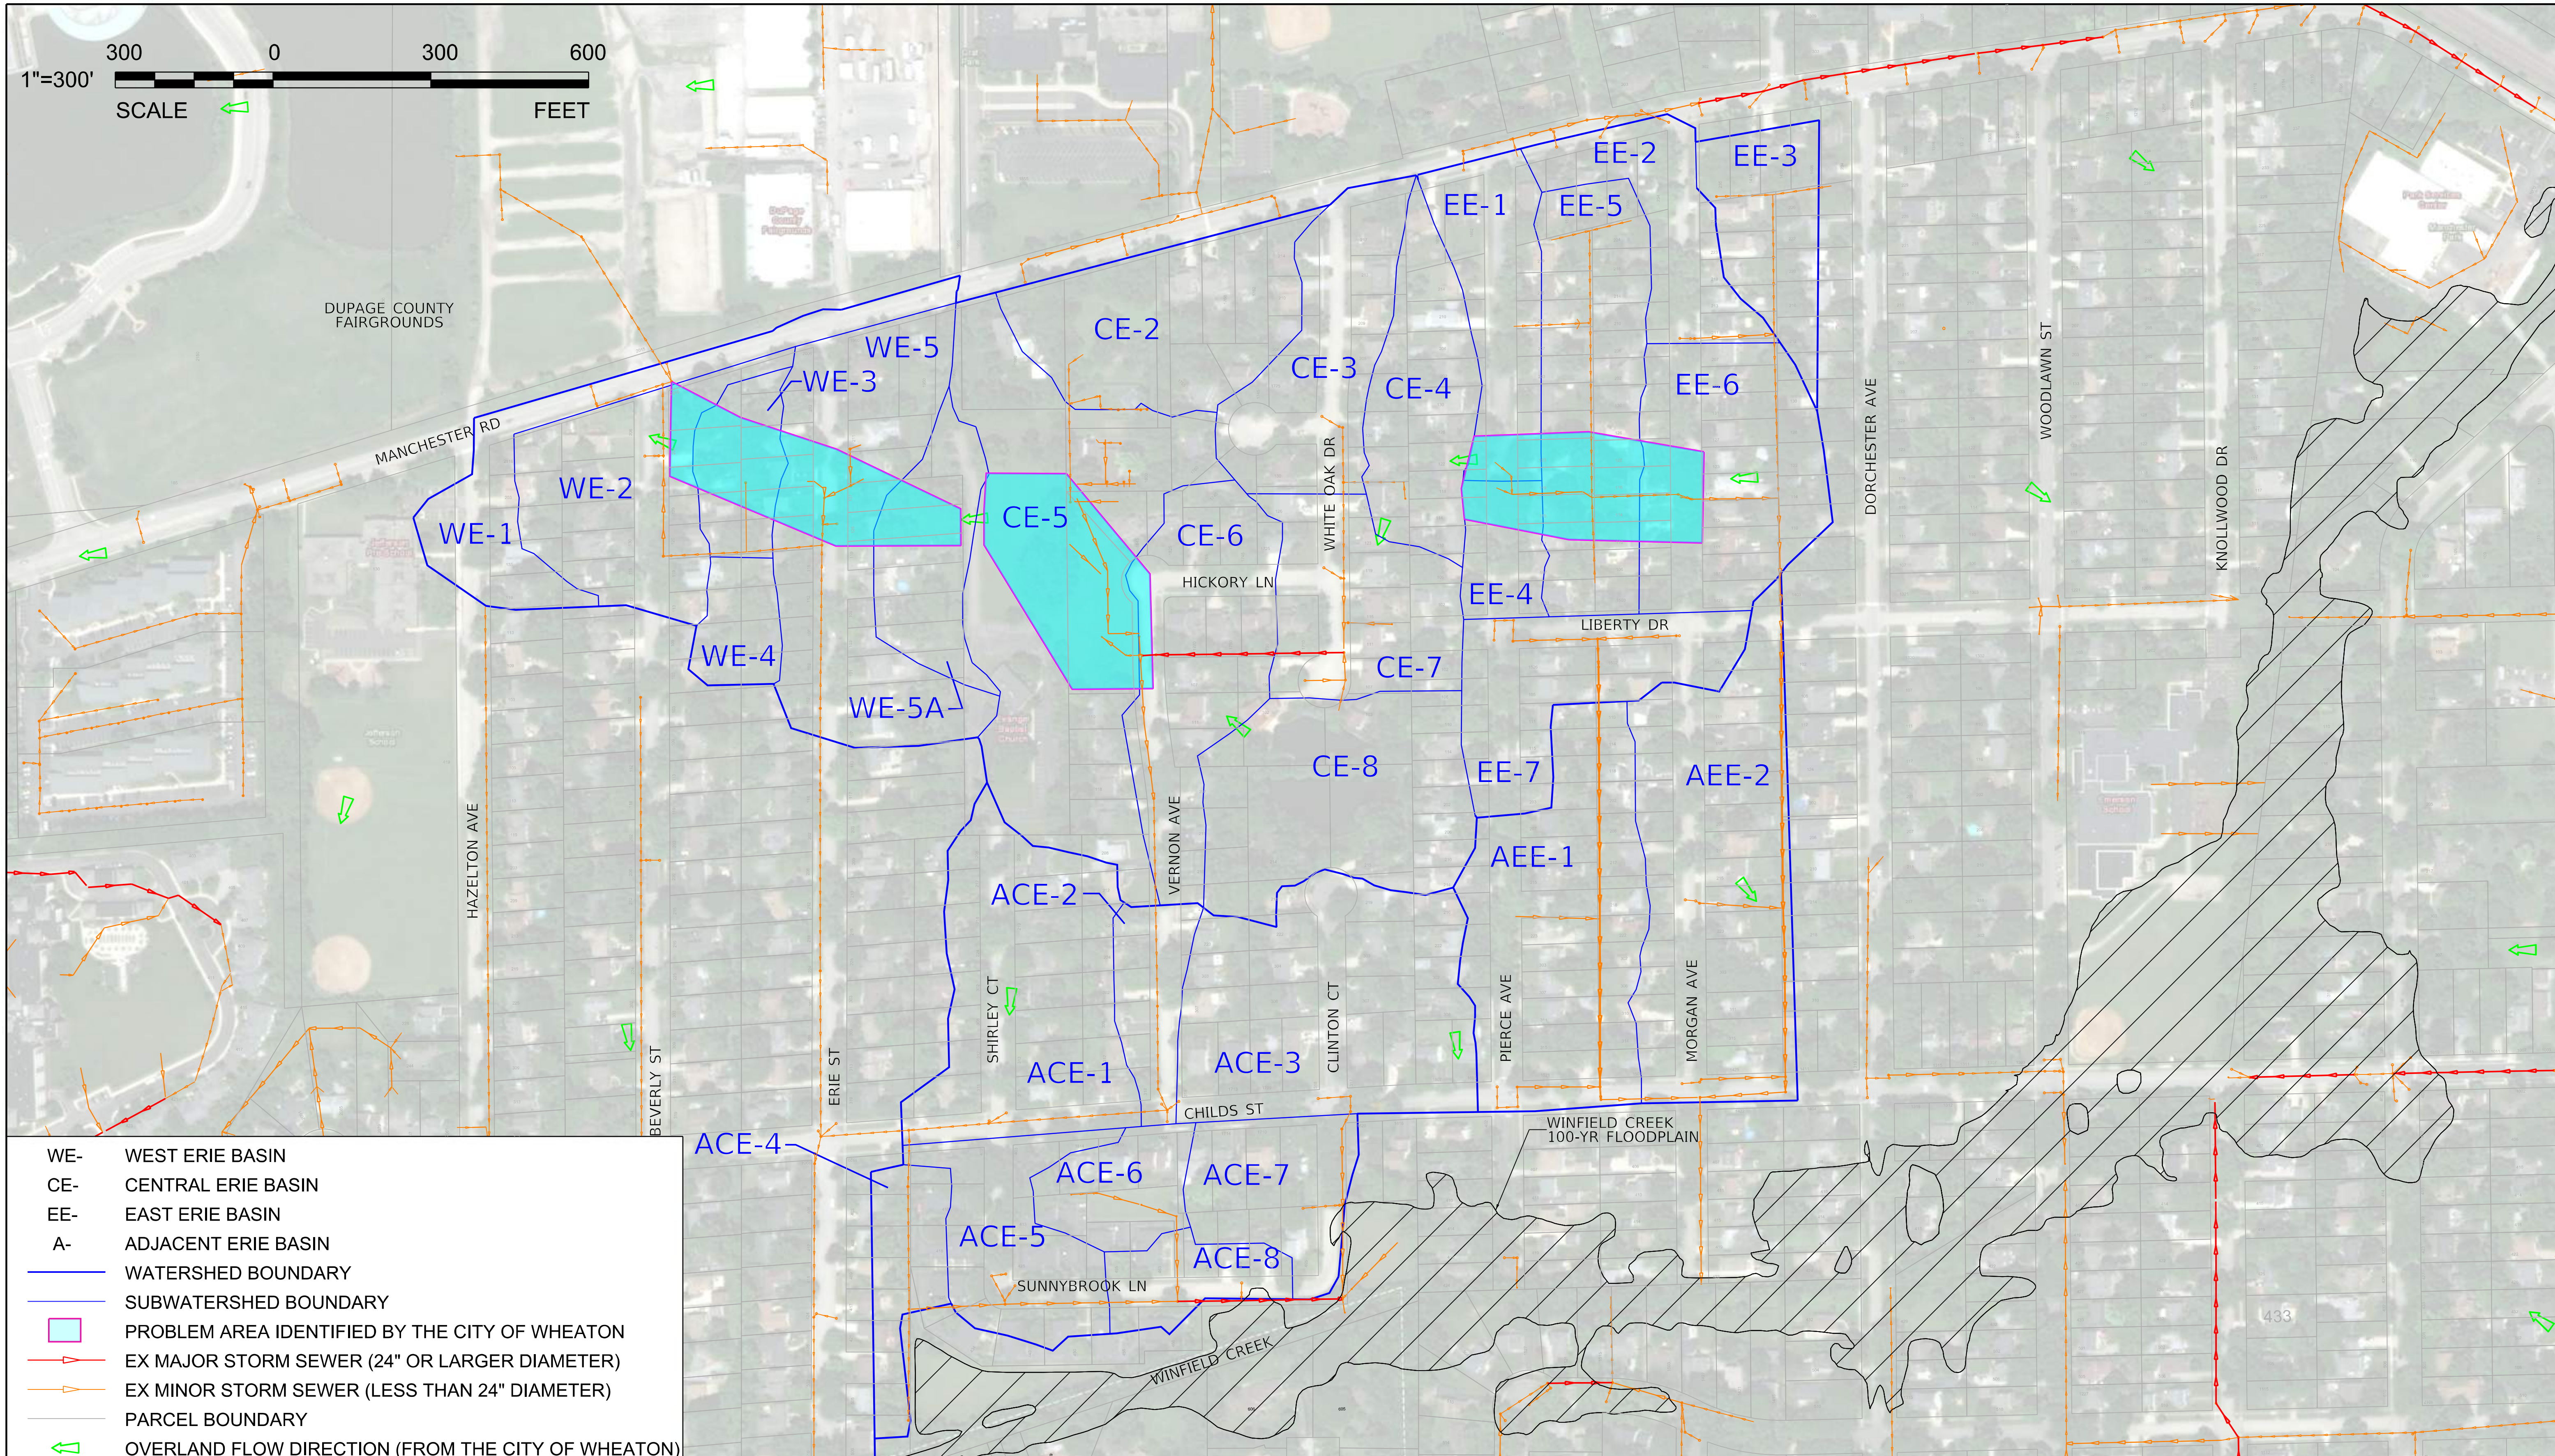

V3 Companies
7325 Janes Avenue
Woodridge, IL 60517
630.724.9200 phone
630.724.9202 fax
www.v3co.com

Visio, Vertere, Virtute... "The Vision to Transform with Excellence"

ERIE/MAYO FLOOD PRONE AREA STUDY

WHEATON ILLINOIS

EXHIBIT 1
ERIE - EXISTING CONDITIONS OVERVIEW

SCALE: 1"= 300'

$FILE$ 10/1/2018 10:23:02 AM

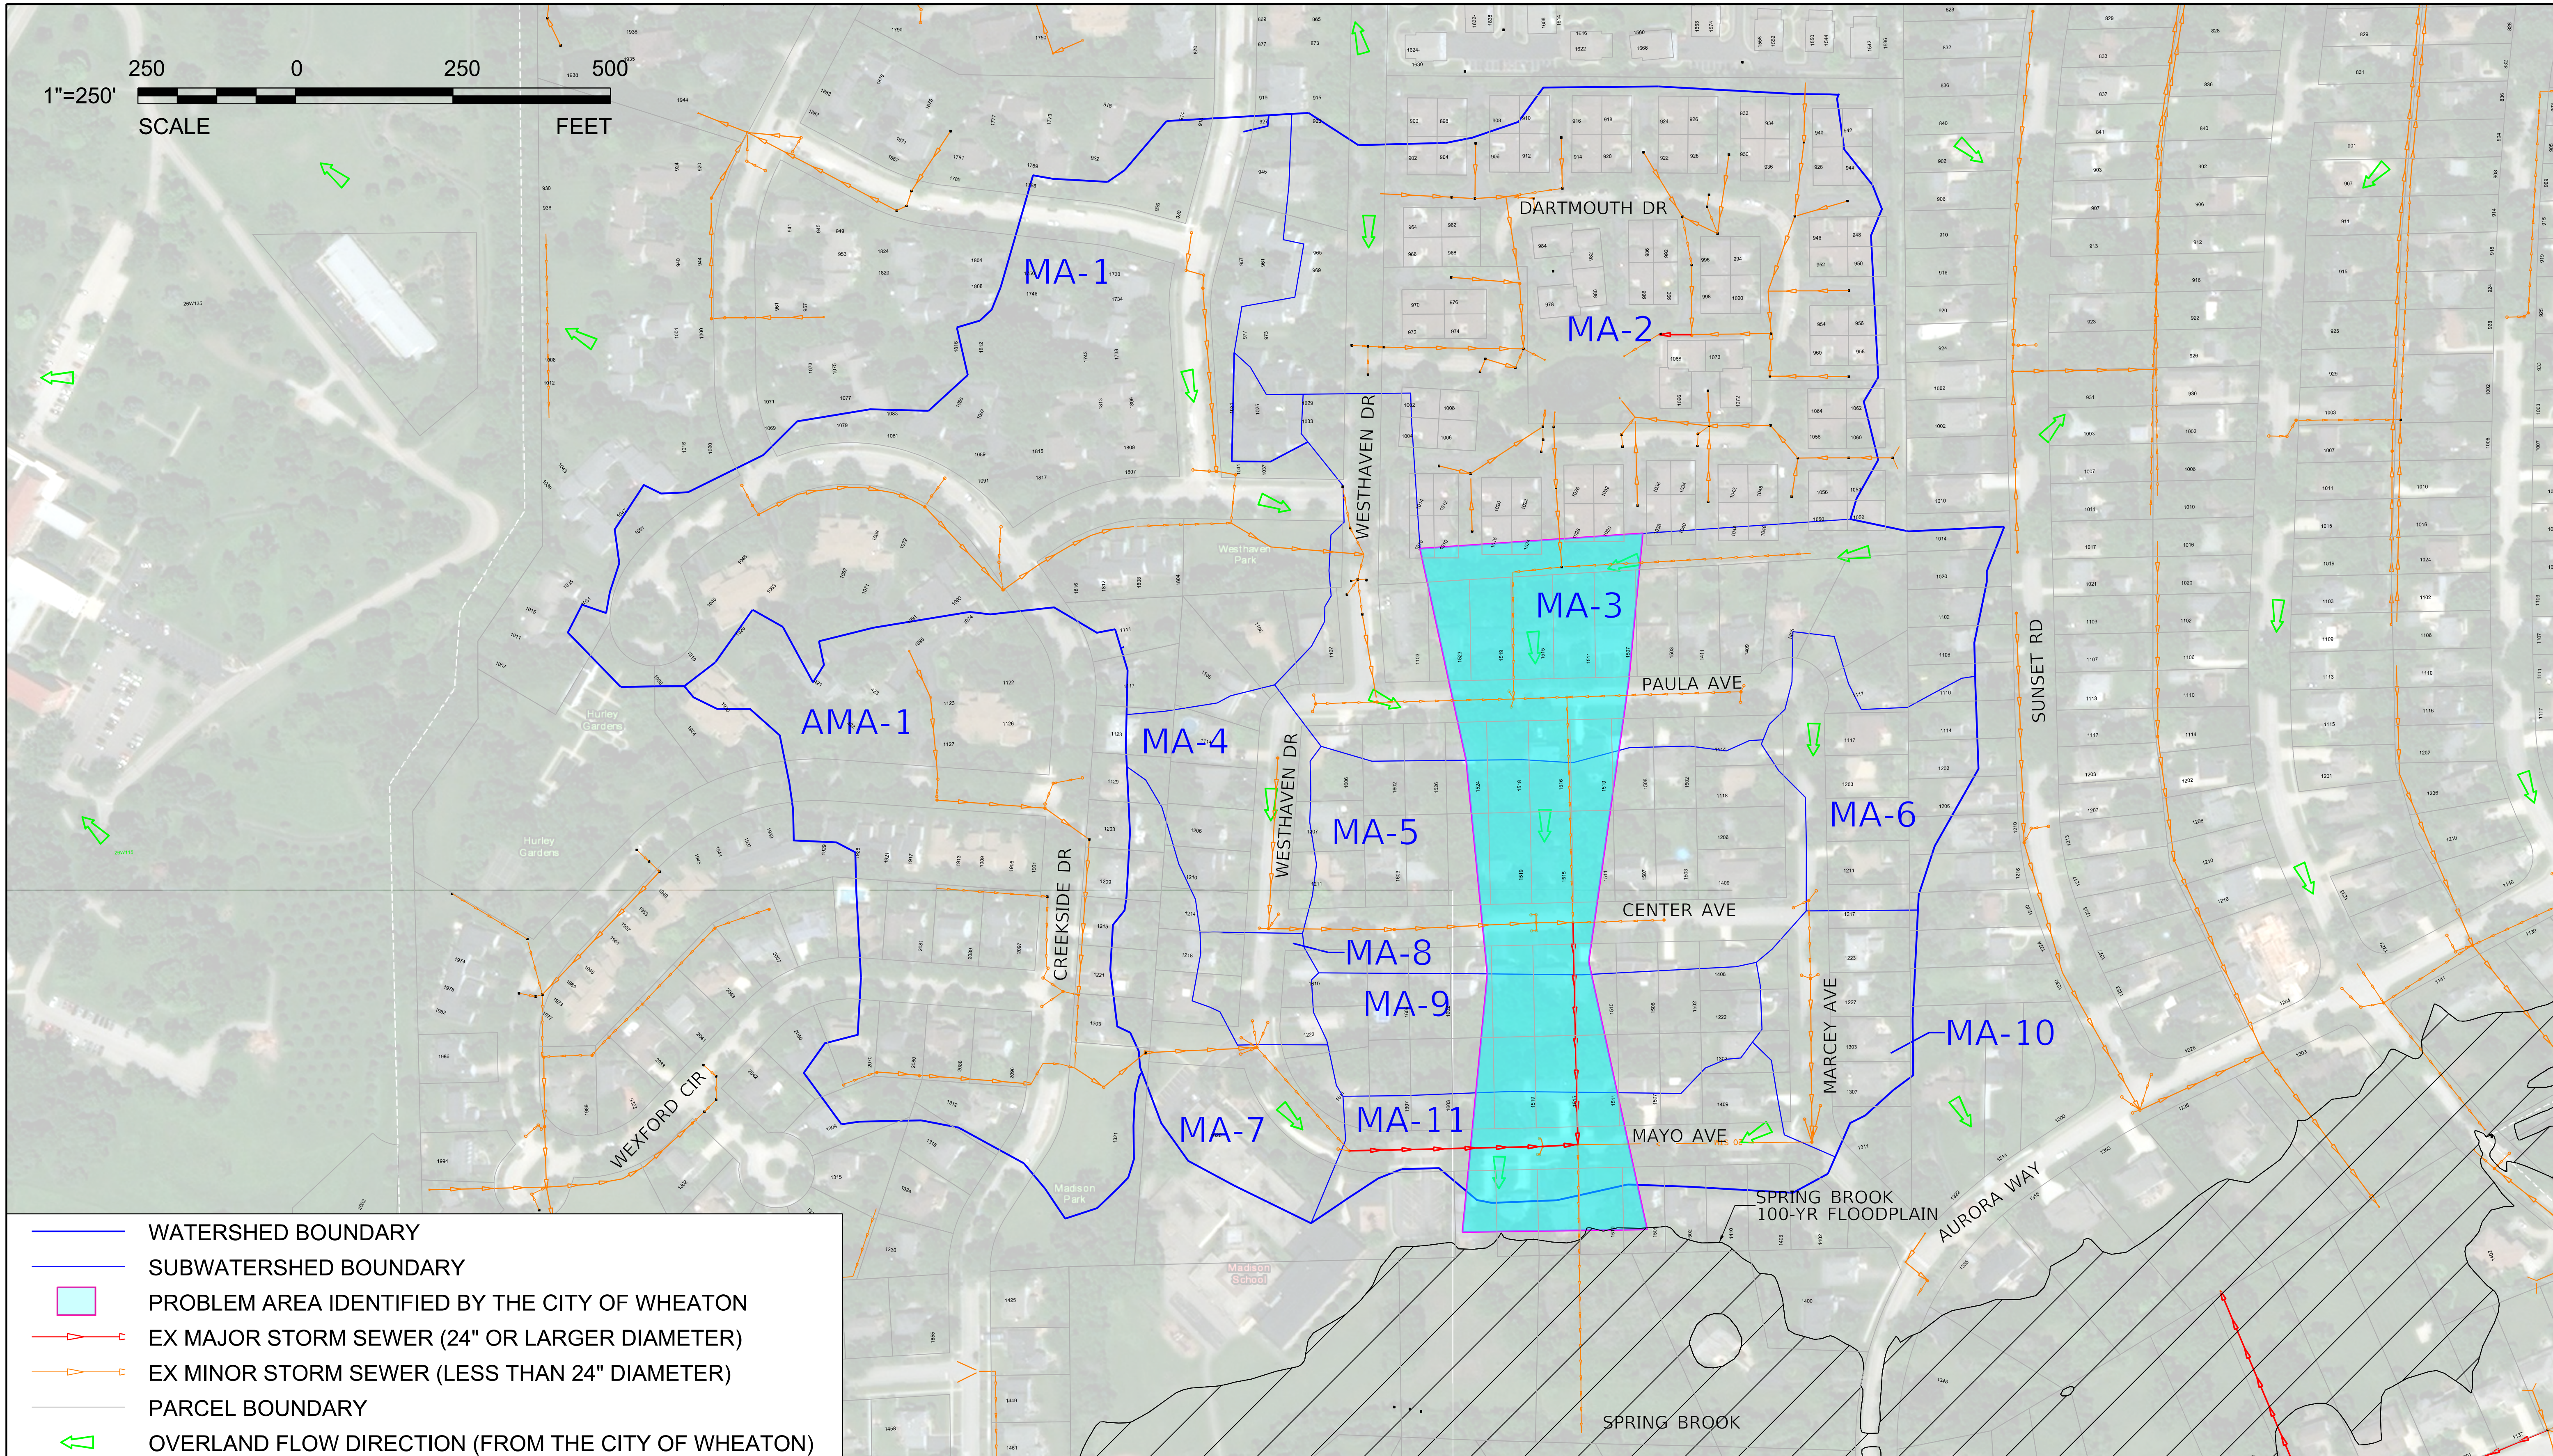

V3 Companies
7325 Janes Avenue
Woodridge, IL 60517
630.724.9200 phone
630.724.9202 fax
www.v3co.com

Visio, Vertere, Virtute... "The Vision to Transform with Excellence"

ERIE/MAYO FLOOD PRONE AREA STUDY

WHEATON ILLINOIS

EXHIBIT 2
MAYO - EXISTING CONDITIONS OVERVIEW

SCALE: 1"= 250'

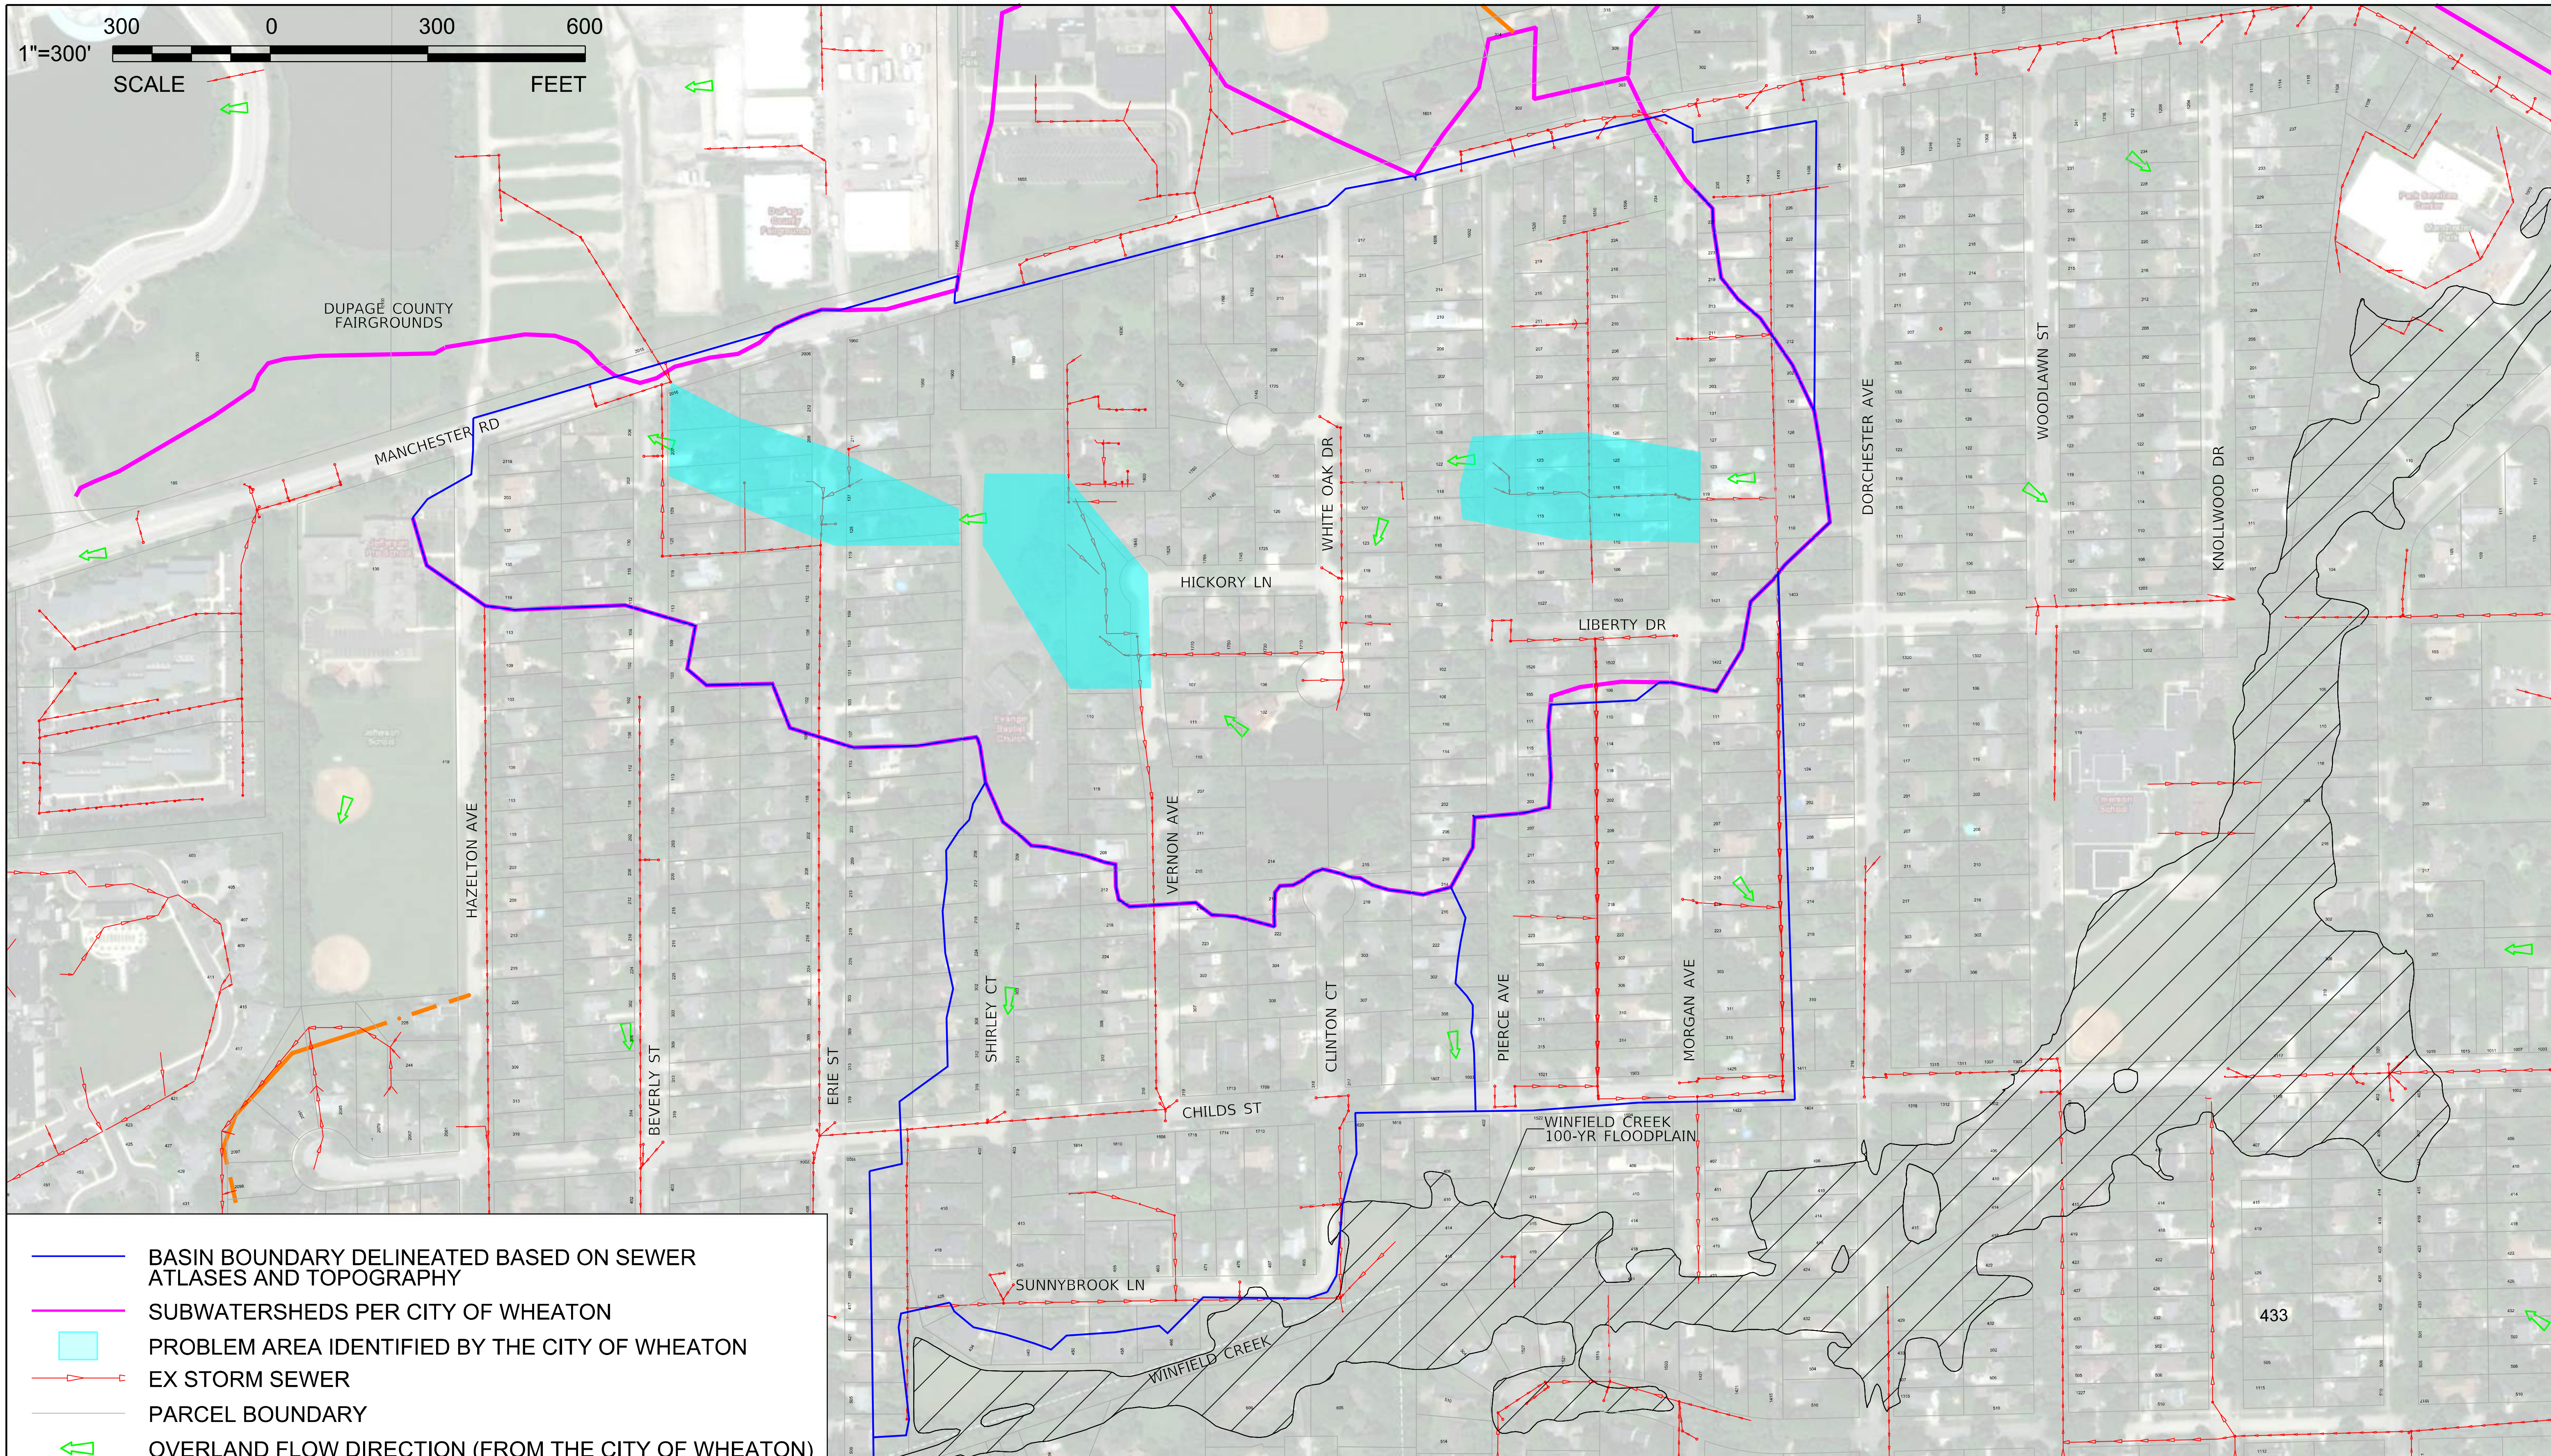

V3 Companies
7325 Janes Avenue
Woodridge, IL 60517
630.724.9200 phone
630.724.9202 fax
www.v3co.com

Visio, Vertere, Virtute... "The Vision to Transform with Excellence"

ERIE/MAYO FLOOD PRONE AREA STUDY

WHEATON ILLINOIS

EXHIBIT 3
ERIE - SUBWATERSHED COMPARISON

SCALE: 1"= 300'

$FILE$ 10/1/2018 10:23:27 AM

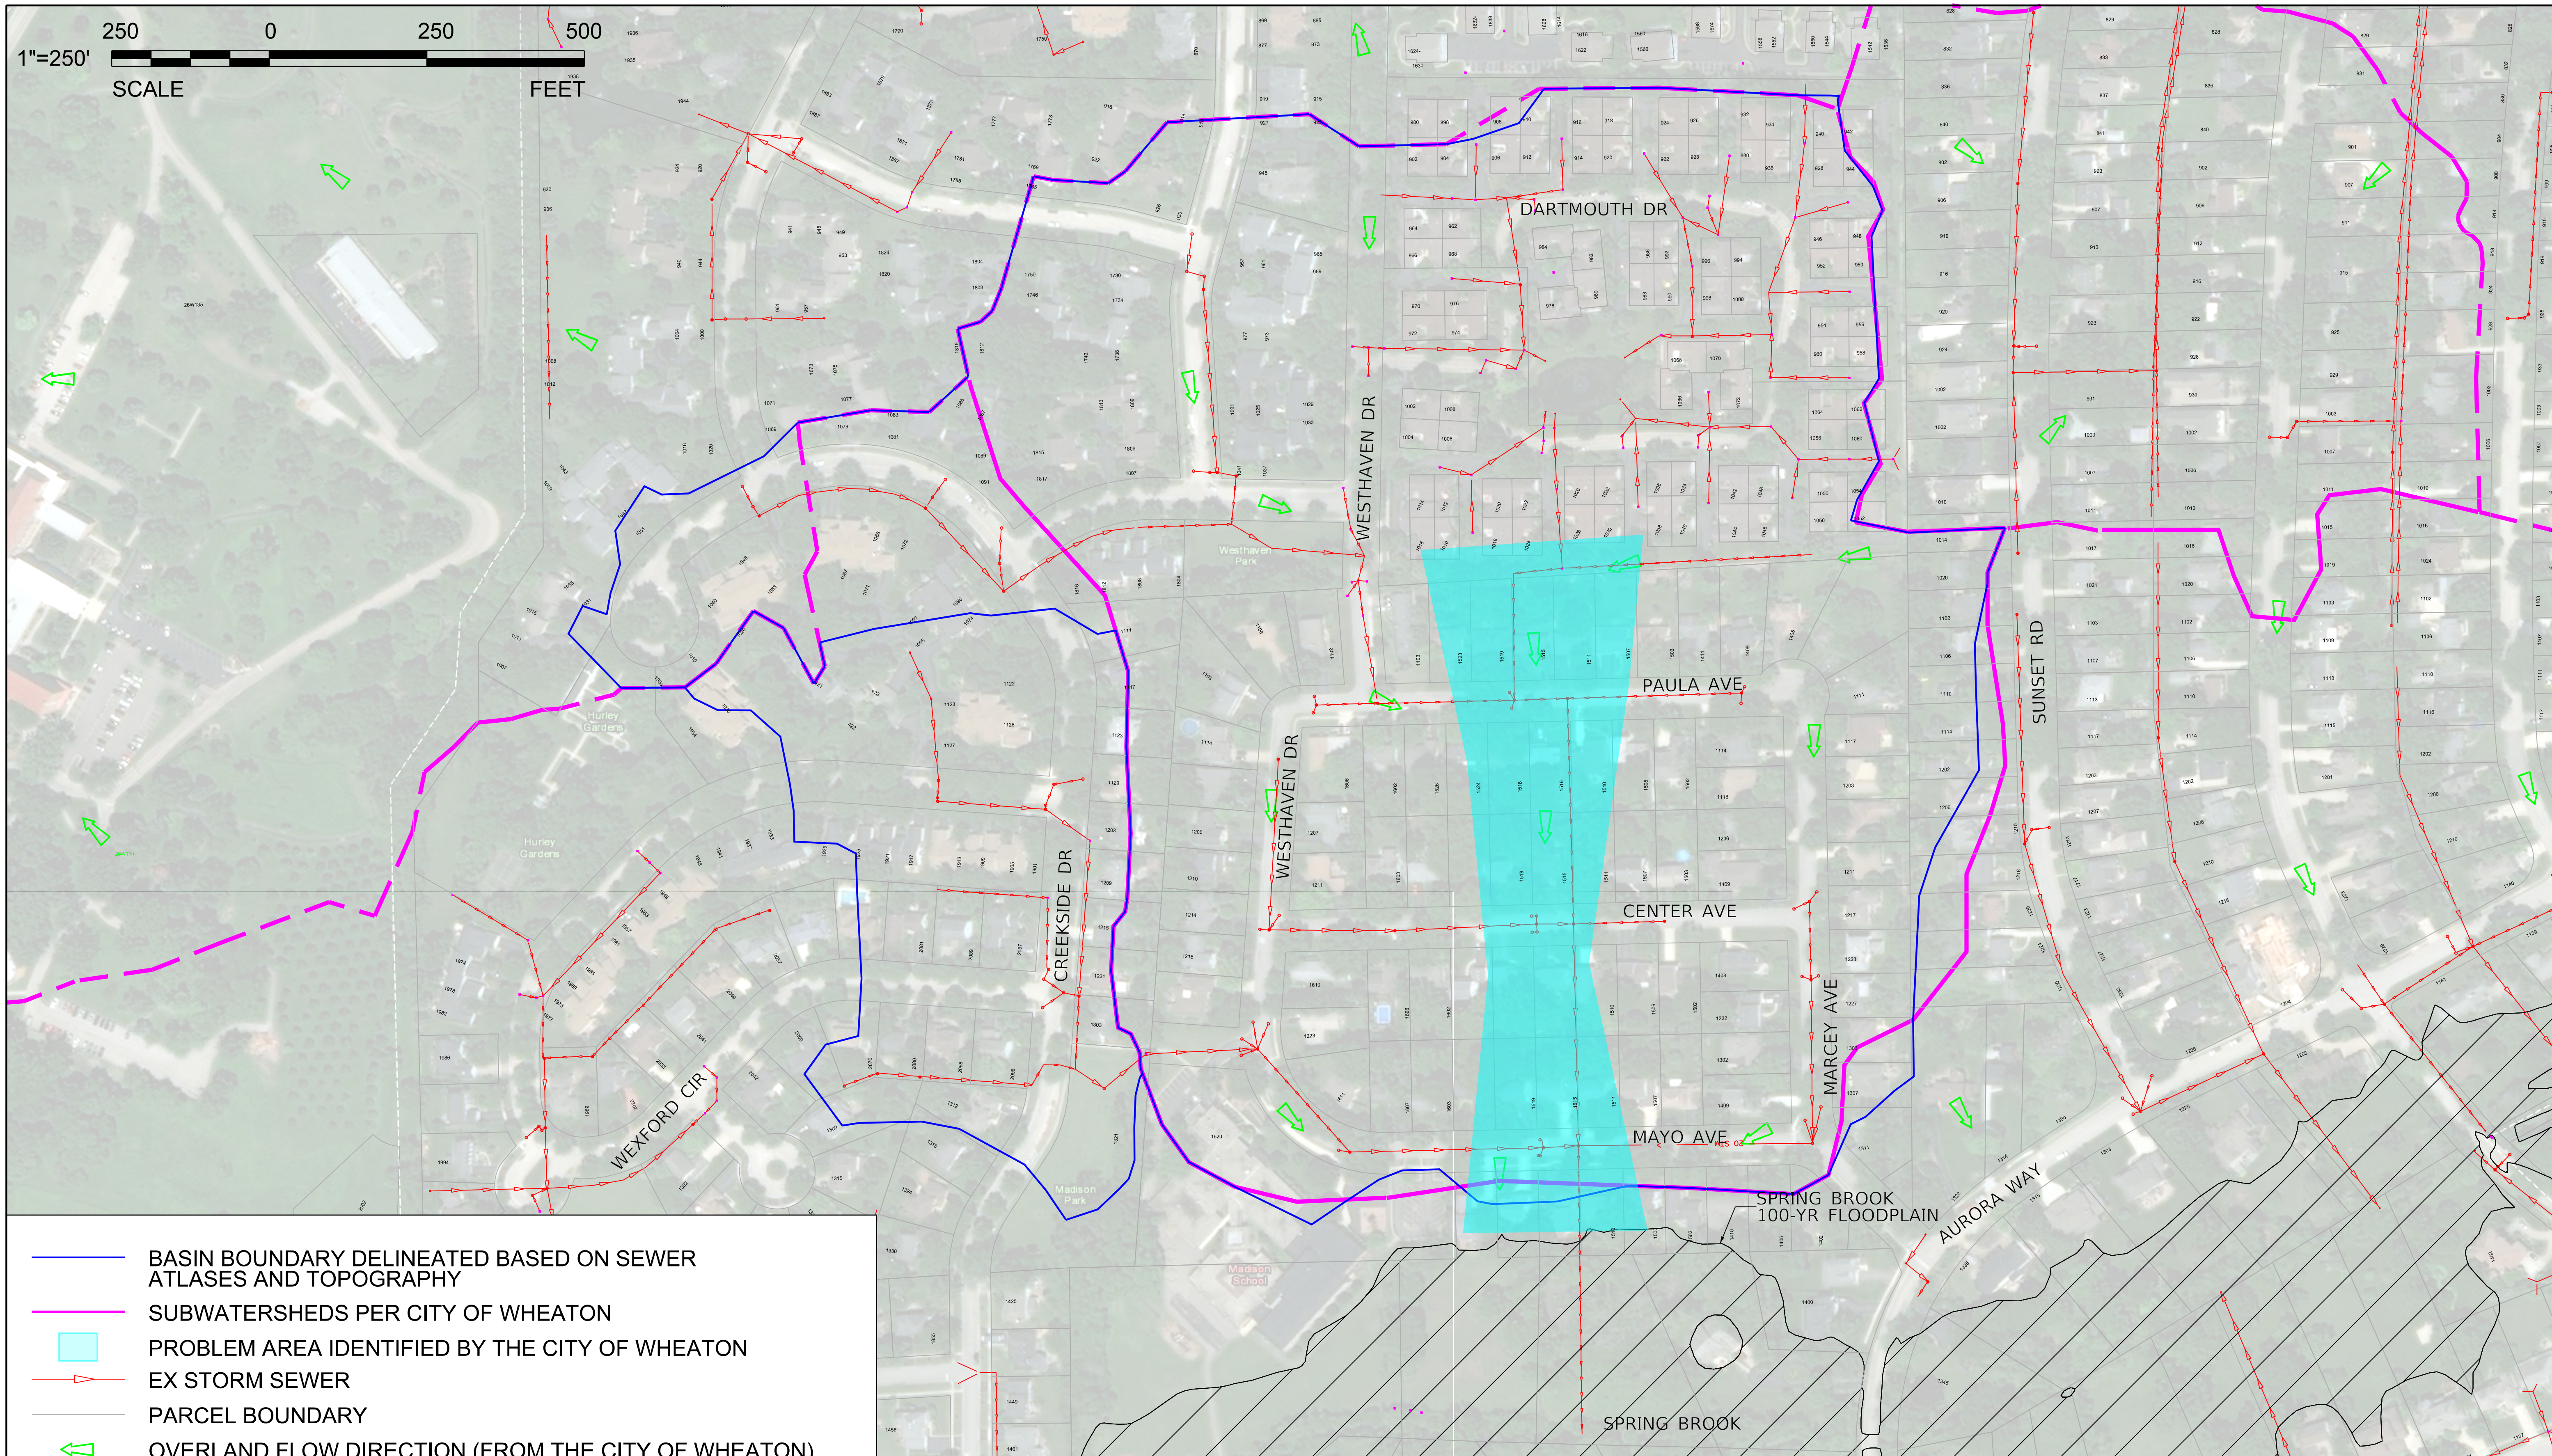

BASIN BOUNDARY DELINEATED BASED ON SEWER ATLASES AND TOPOGRAPHY
SUBWATERSHEDS PER CITY OF WHEATON
PROBLEM AREA IDENTIFIED BY THE CITY OF WHEATON
EX STORM SEWER
PARCEL BOUNDARY
OVERLAND FLOW DIRECTION (FROM THE CITY OF WHEATON)

V3 Companies
7325 Janes Avenue
Woodridge, IL 60517
630.724.9200 phone
630.724.9202 fax
www.v3co.com

Visio, Vertere, Virtute... "The Vision to Transform with Excellence"

ERIE/MAYO FLOOD PRONE AREA STUDY

WHEATON ILLINOIS

EXHIBIT 4
MAYO - SUBWATERSHED COMPARISON

SCALE: 1"= 250'

$FILES 8/6/2018 7:37:00 AM

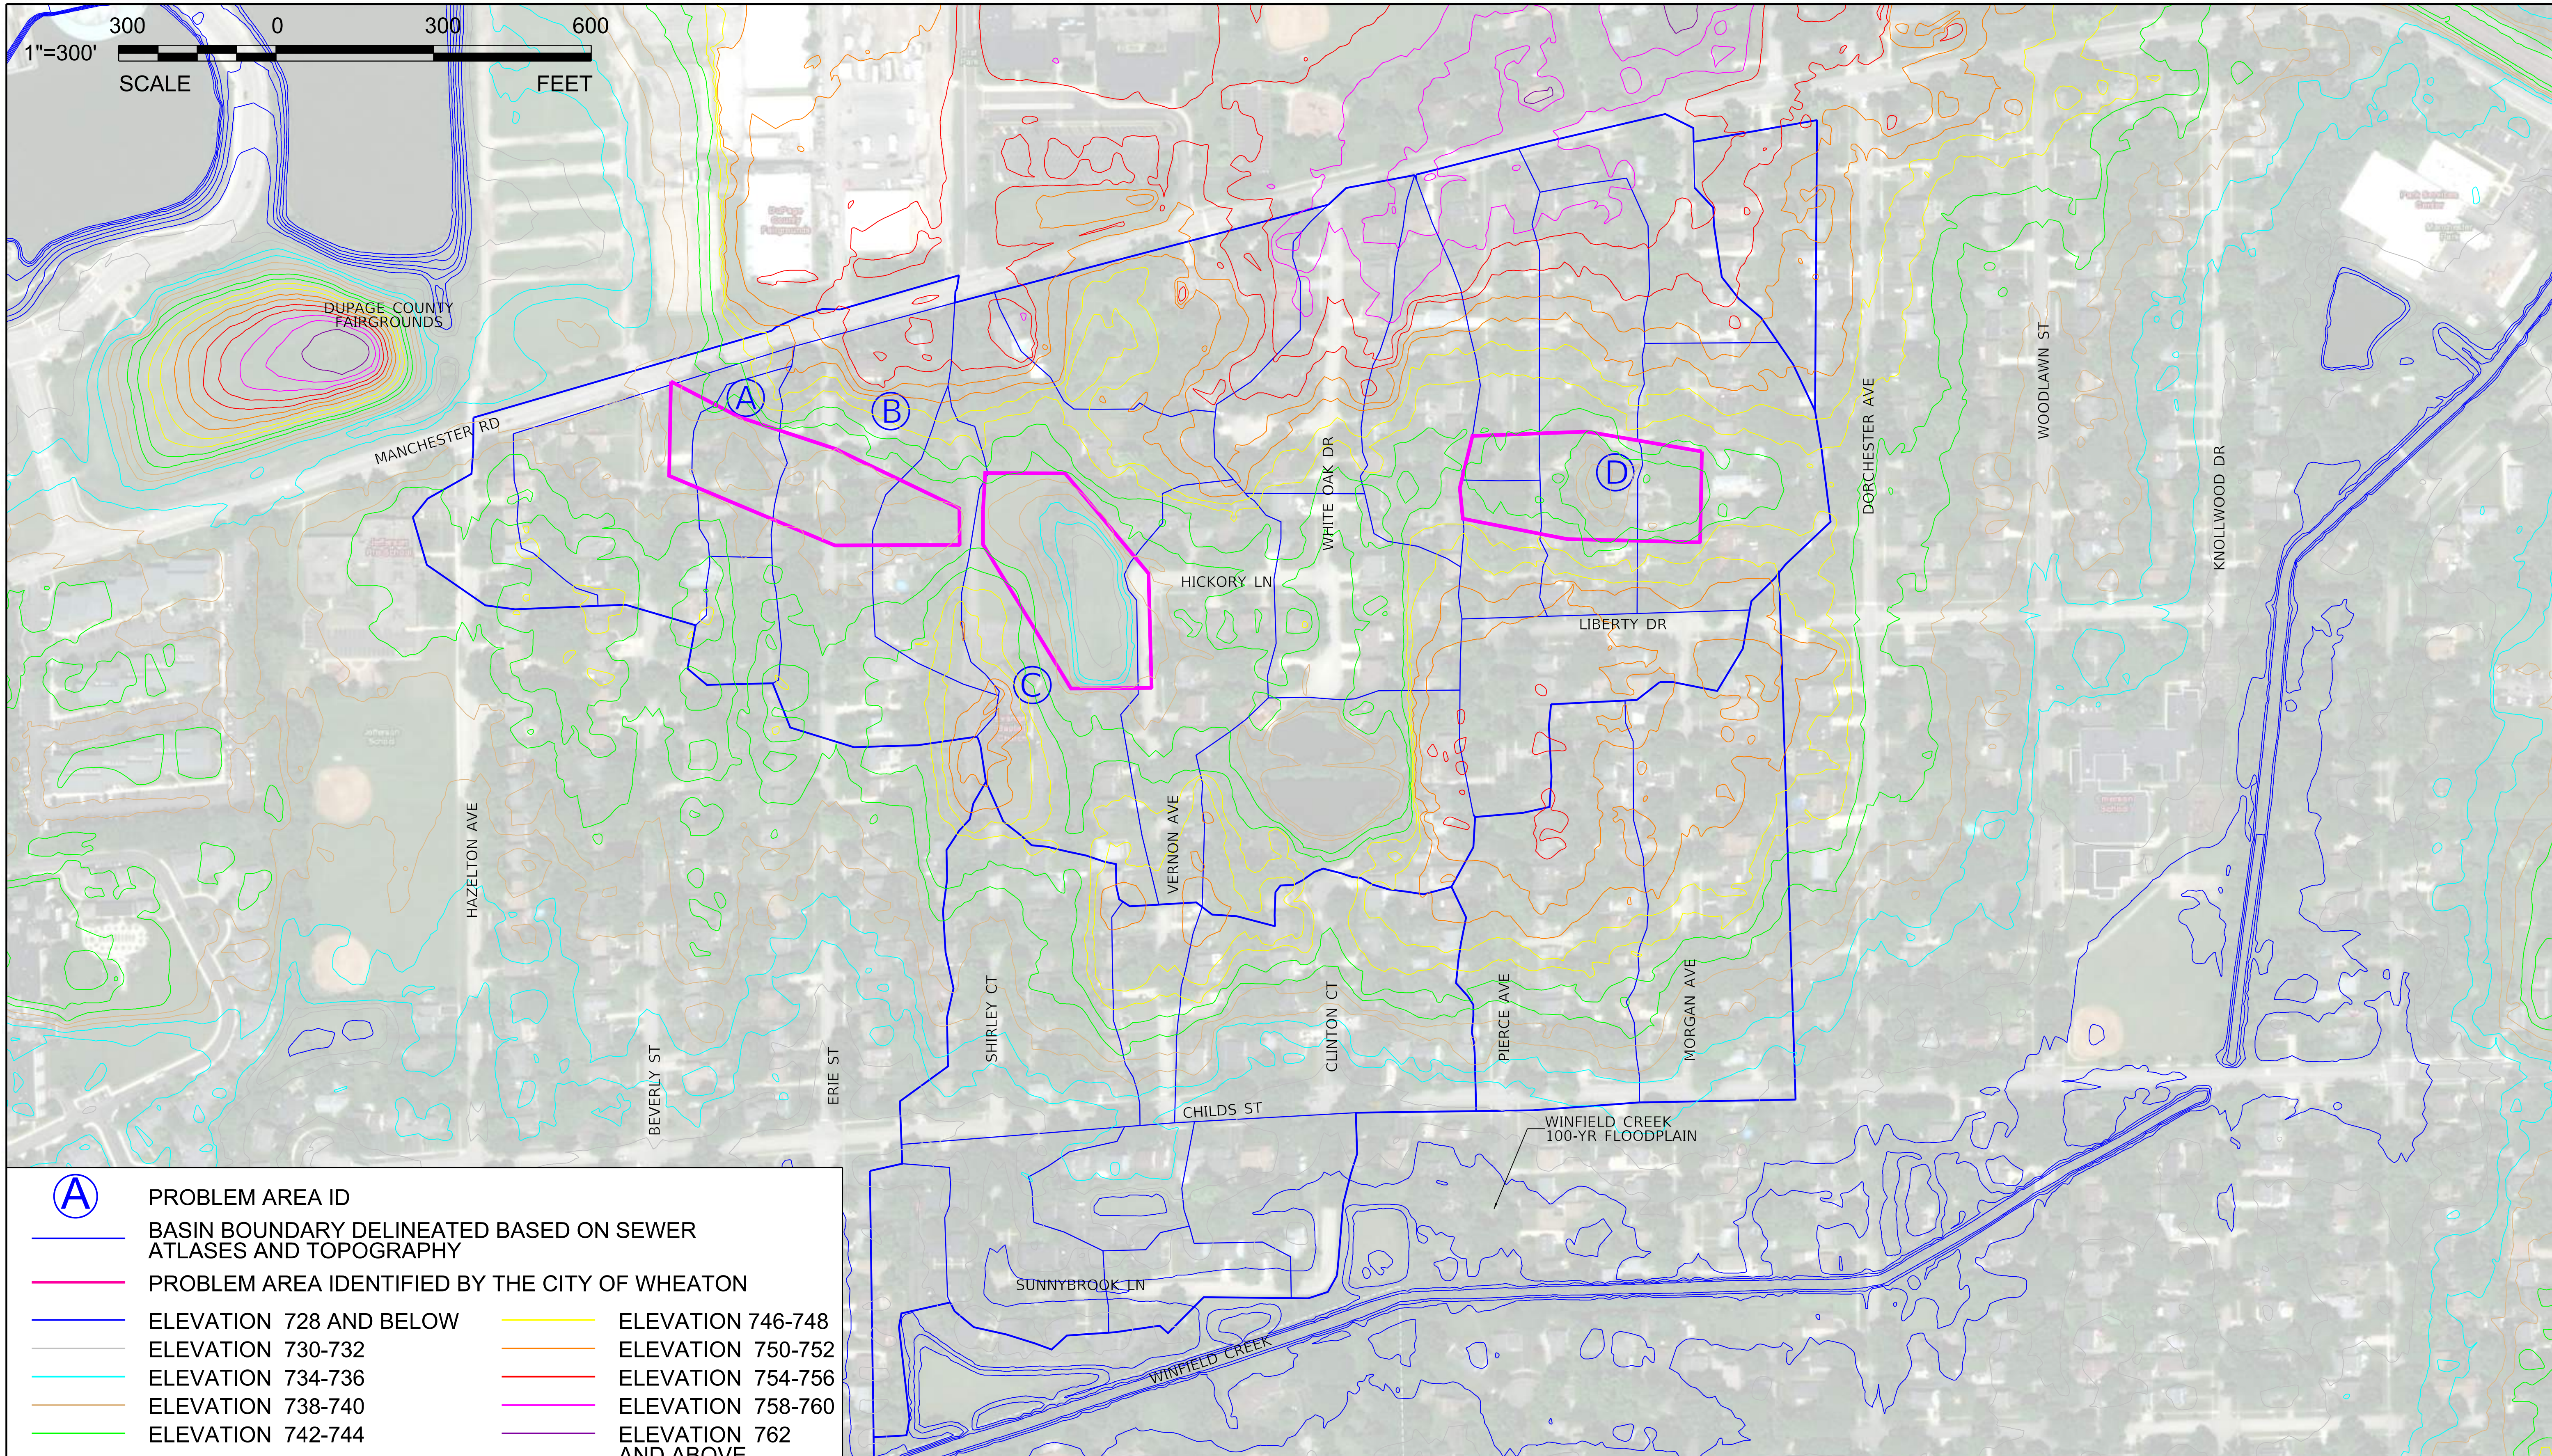

V3 Companies
7325 Janes Avenue
Woodridge, IL 60517
630.724.9200 phone
630.724.9202 fax
www.v3co.com

Visio, Vertere, Virtute... "The Vision to Transform with Excellence"

ERIE/MAYO FLOOD PRONE AREA STUDY

WHEATON ILLINOIS

EXHIBIT 5
ERIE - TOPOGRAPHIC CHARACTER

SCALE: 1"= 300'

$FILE$ 10/1/2018 10:23:52 AM

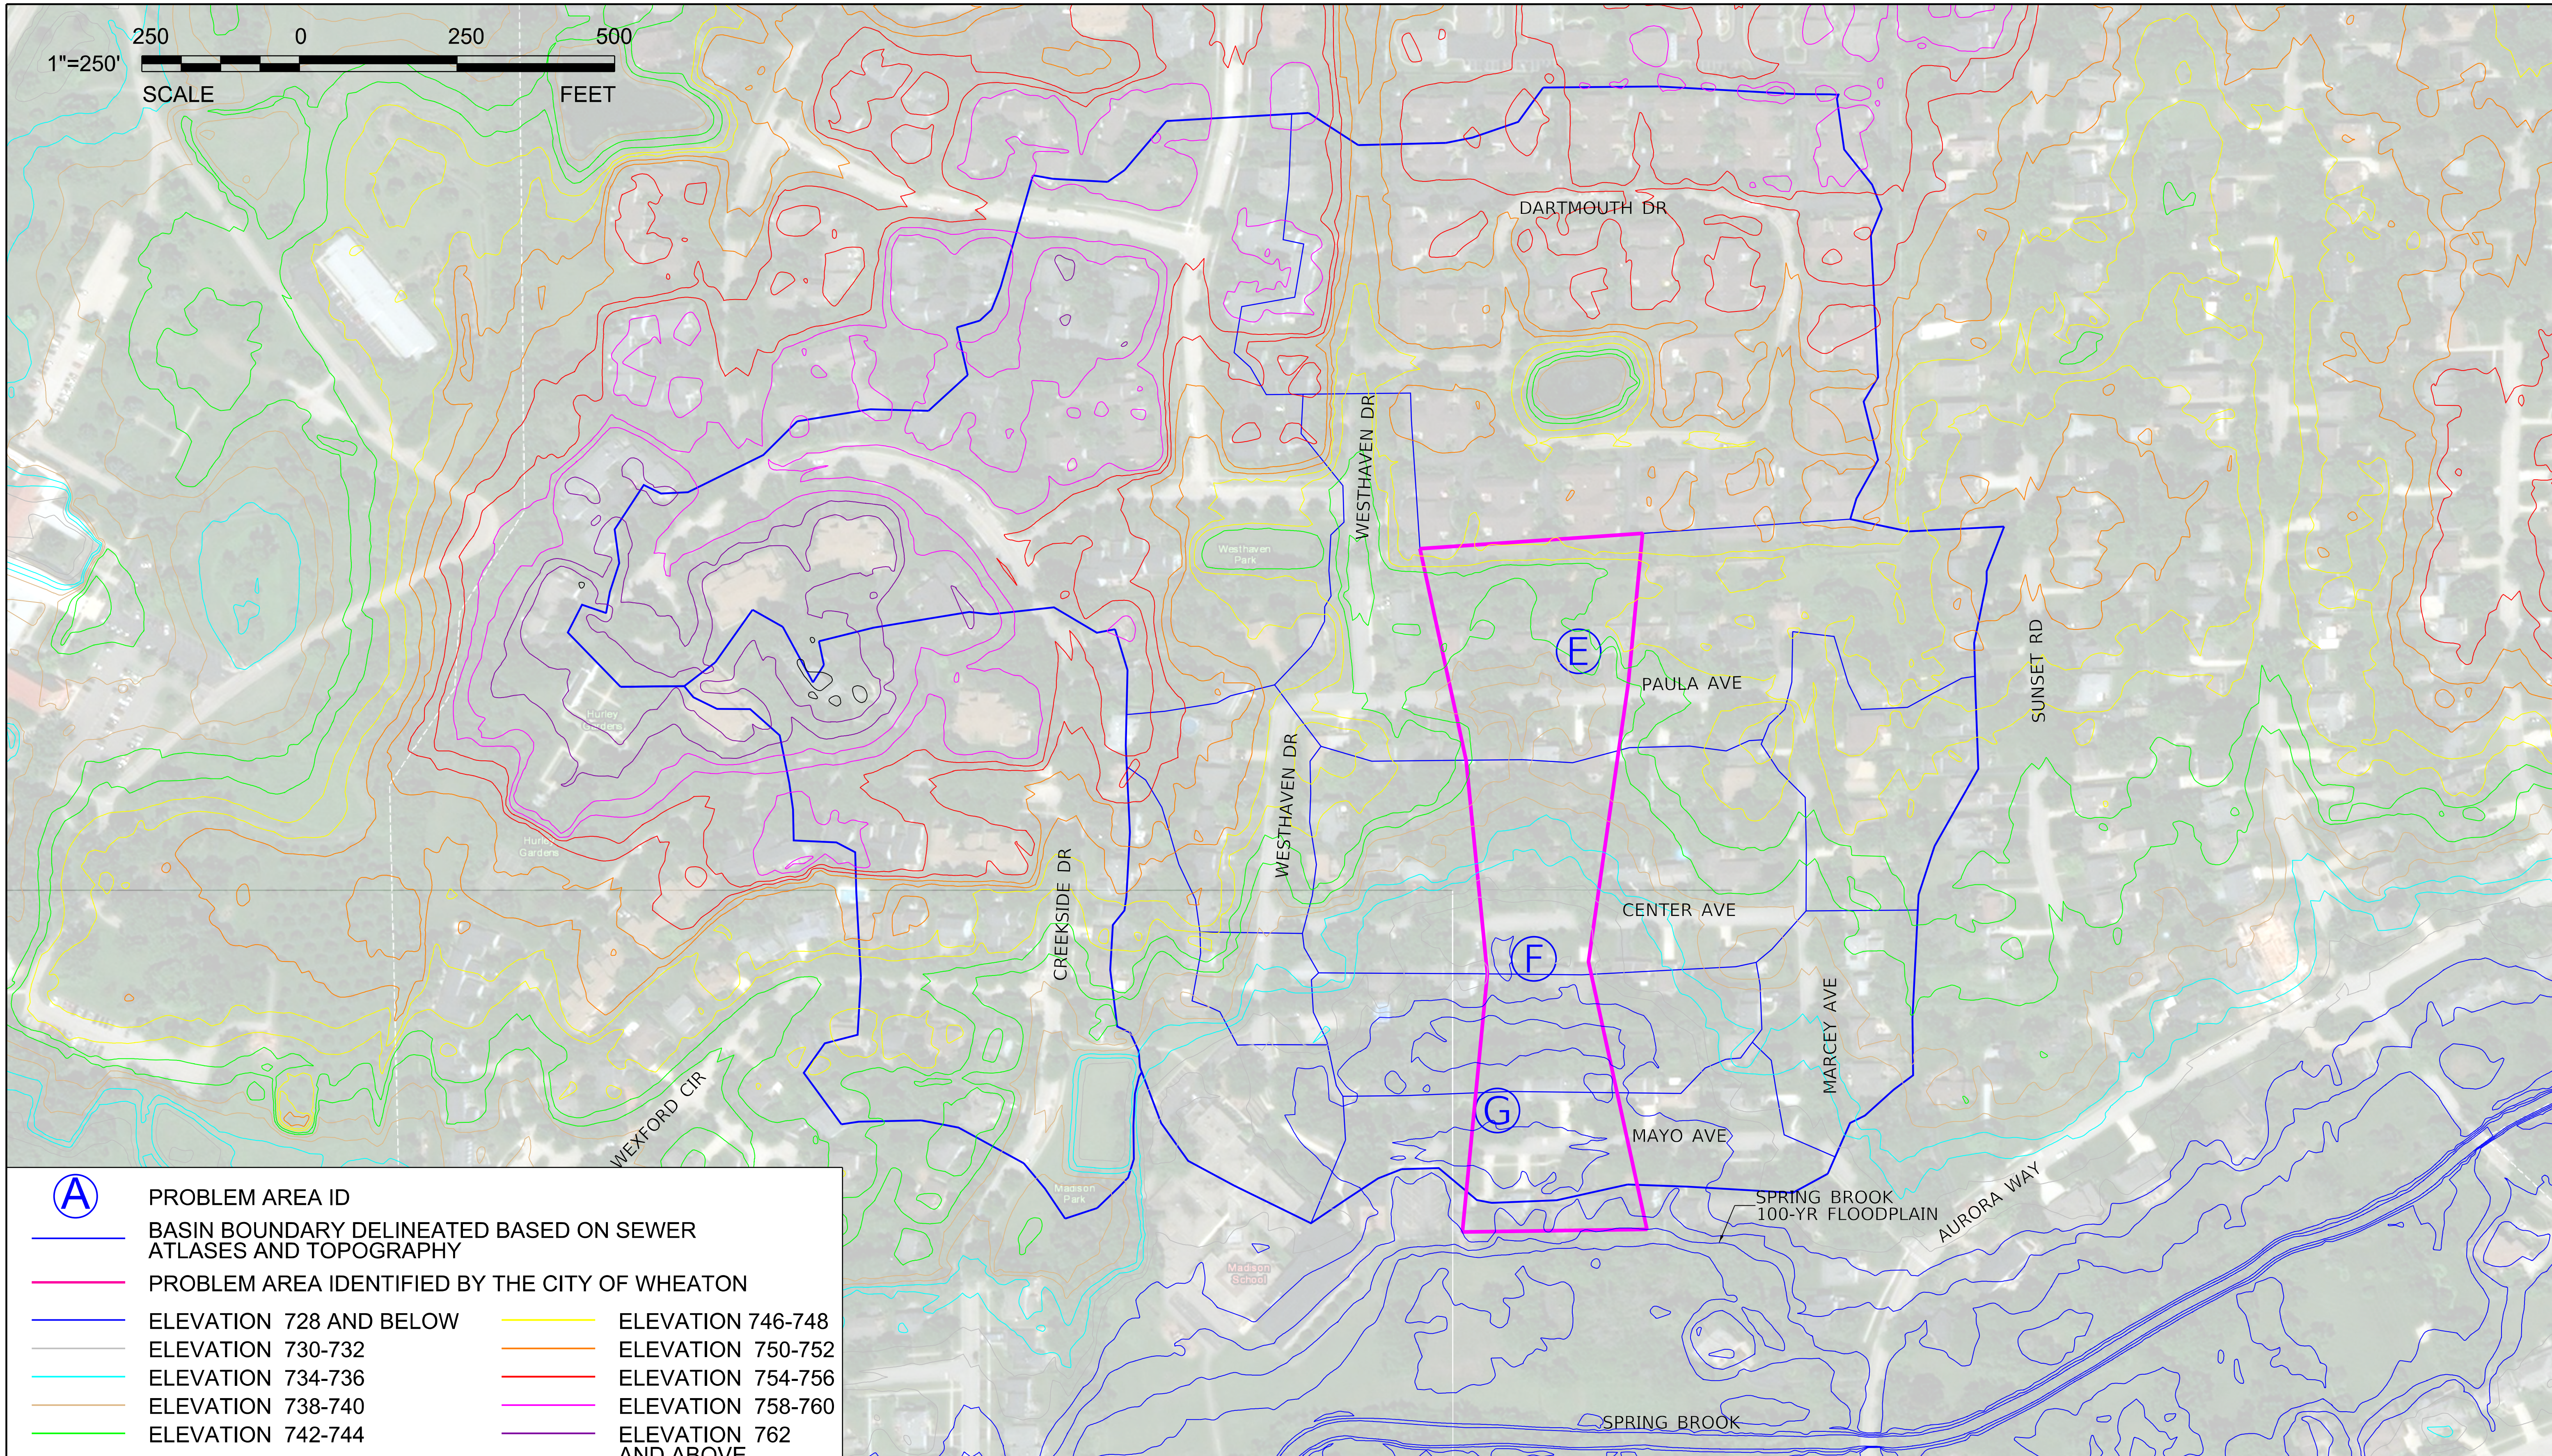

V3 Companies
7325 Janes Avenue
Woodridge, IL 60517
630.724.9200 phone
630.724.9202 fax
www.v3co.com

Visio, Vertere, Virtute... "The Vision to Transform with Excellence"

ERIE/MAYO FLOOD PRONE AREA STUDY

WHEATON ILLINOIS

EXHIBIT 6
MAYO - TOPOGRAPHIC CHARACTER

N E S W

SCALE: 1"= 250'

$FILES 8/6/2018 7:37:22 AM

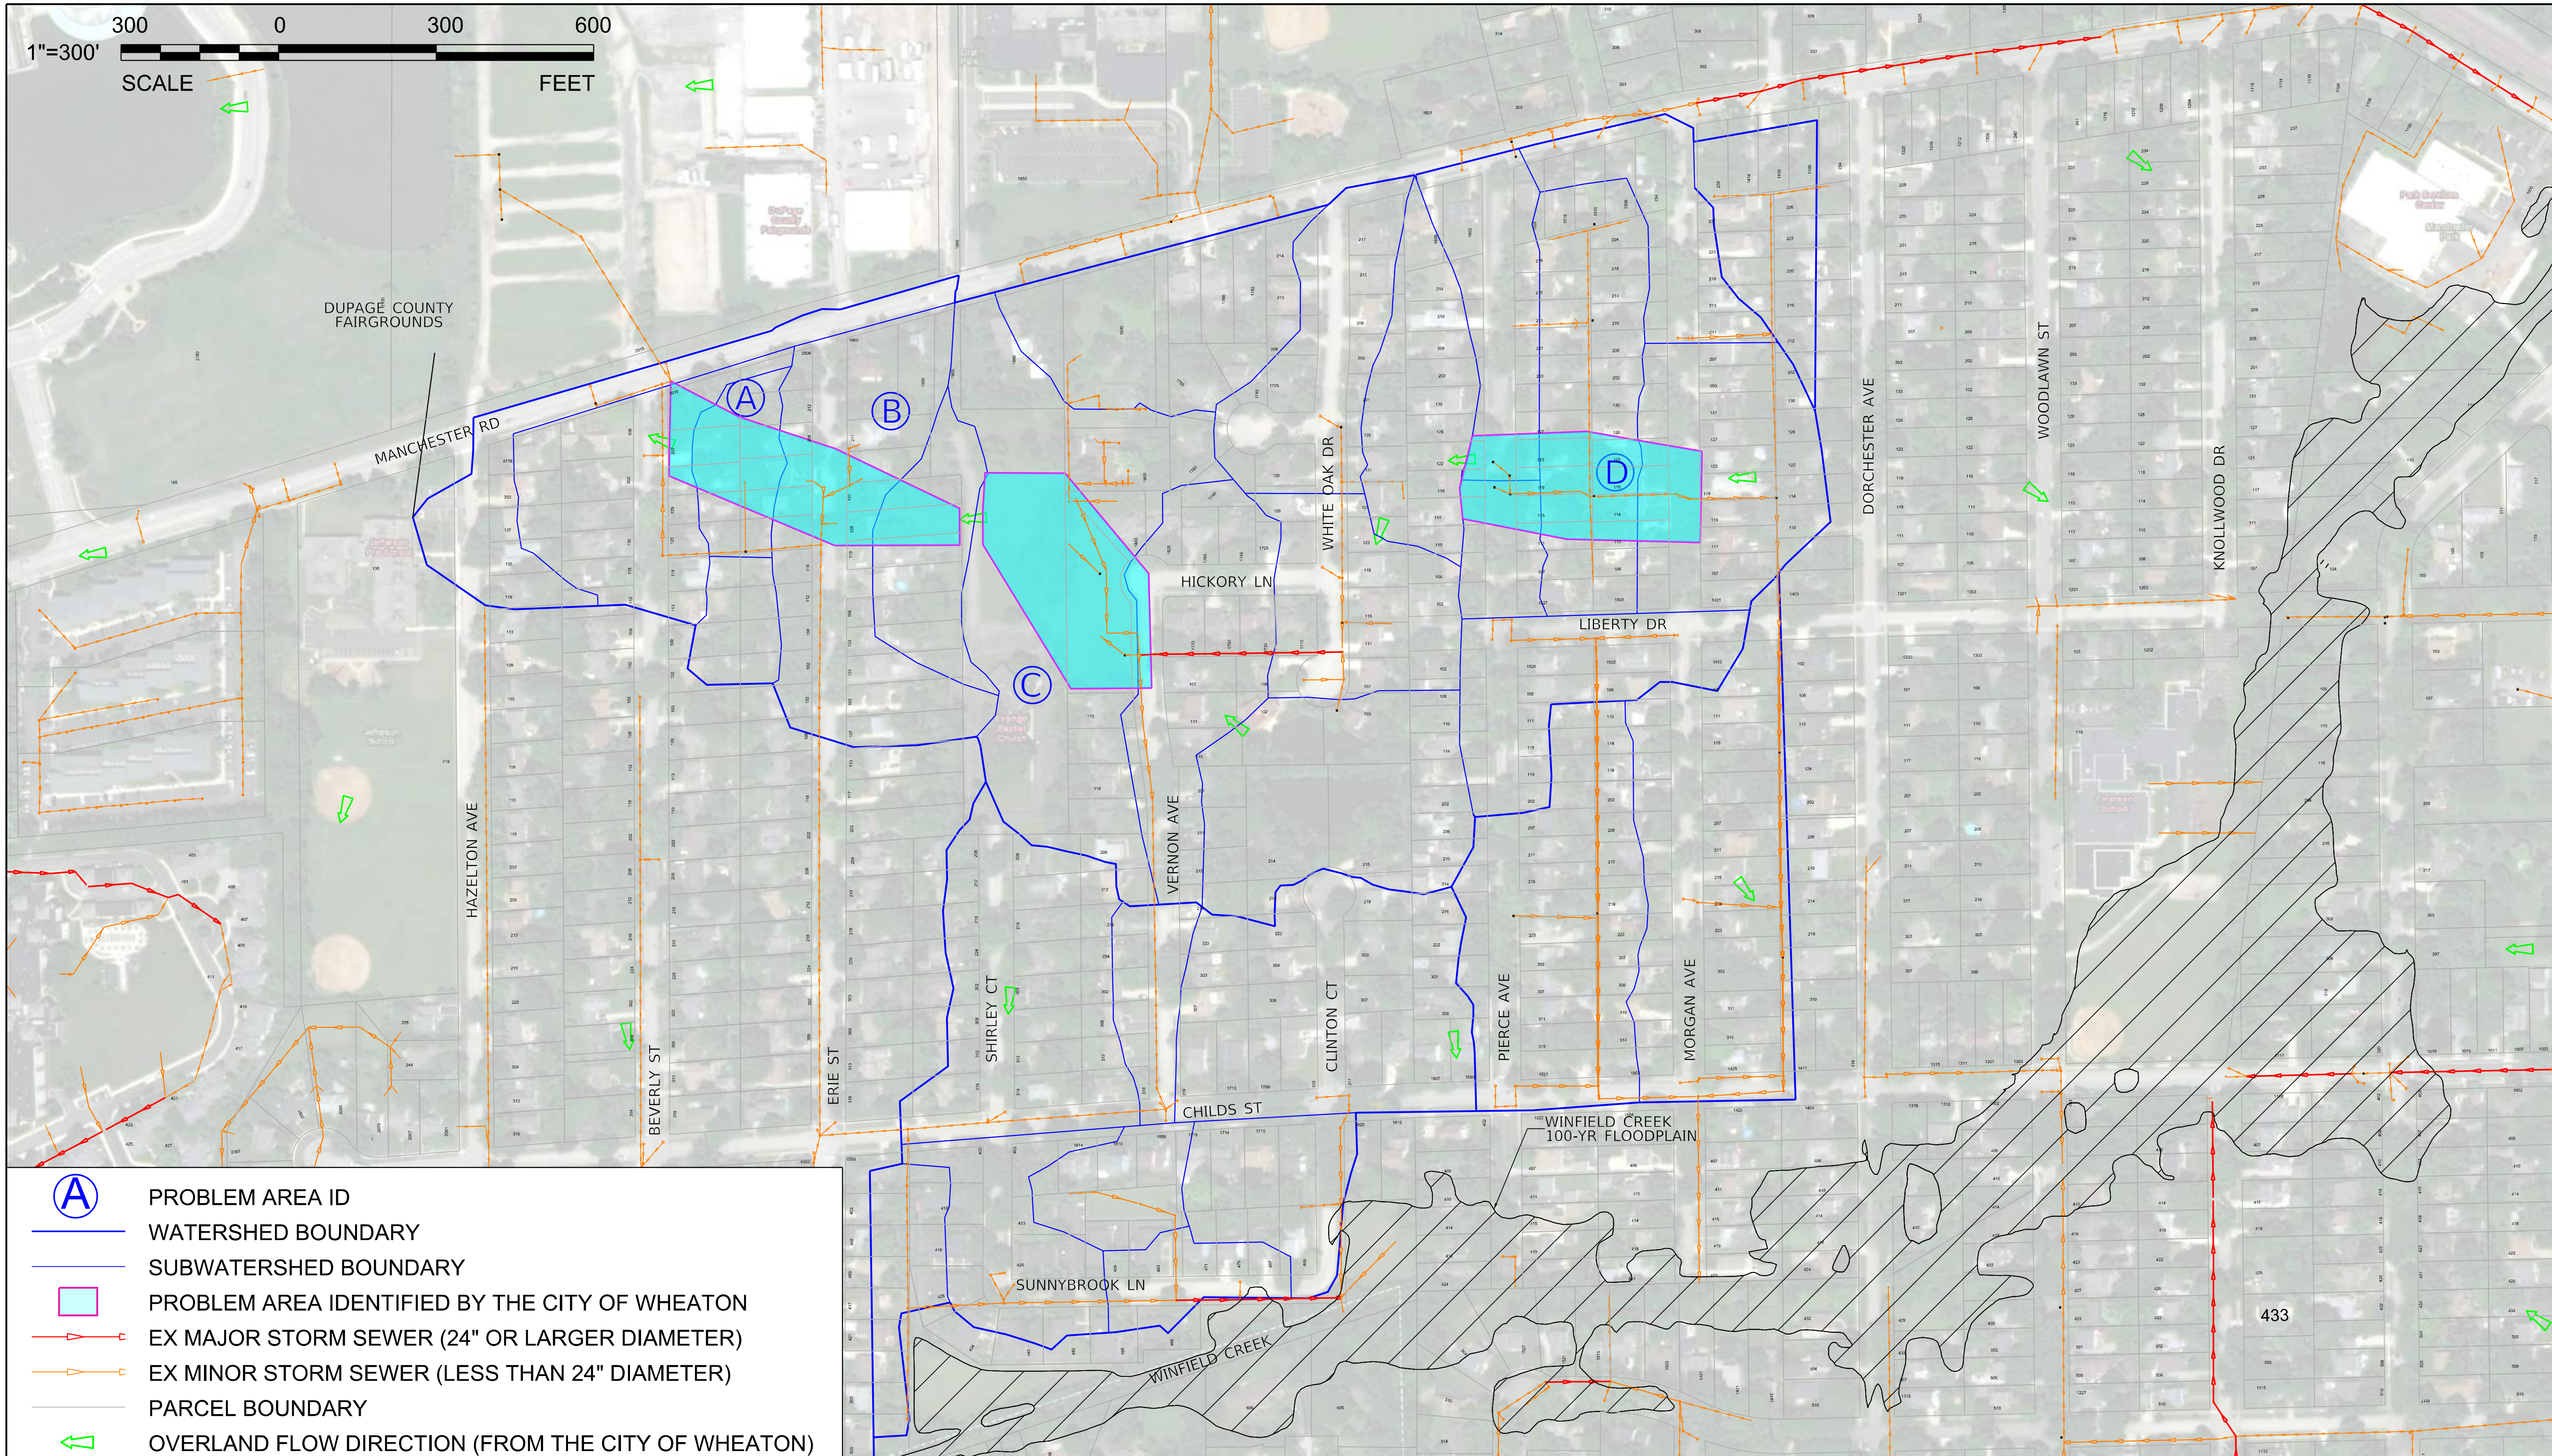

V3 Companies
7325 Janes Avenue
Woodridge, IL 60517
630.724.9200 phone
630.724.9202 fax
www.v3co.com

Visio, Vertere, Virtute... "The Vision to Transform with Excellence"

ERIE/MAYO FLOOD PRONE AREA STUDY

WHEATON ILLINOIS

EXHIBIT 7
ERIE - PROBLEM AREA

SCALE: 1"= 300'

$FILES$ 10/1/2018 10:24:17 AM

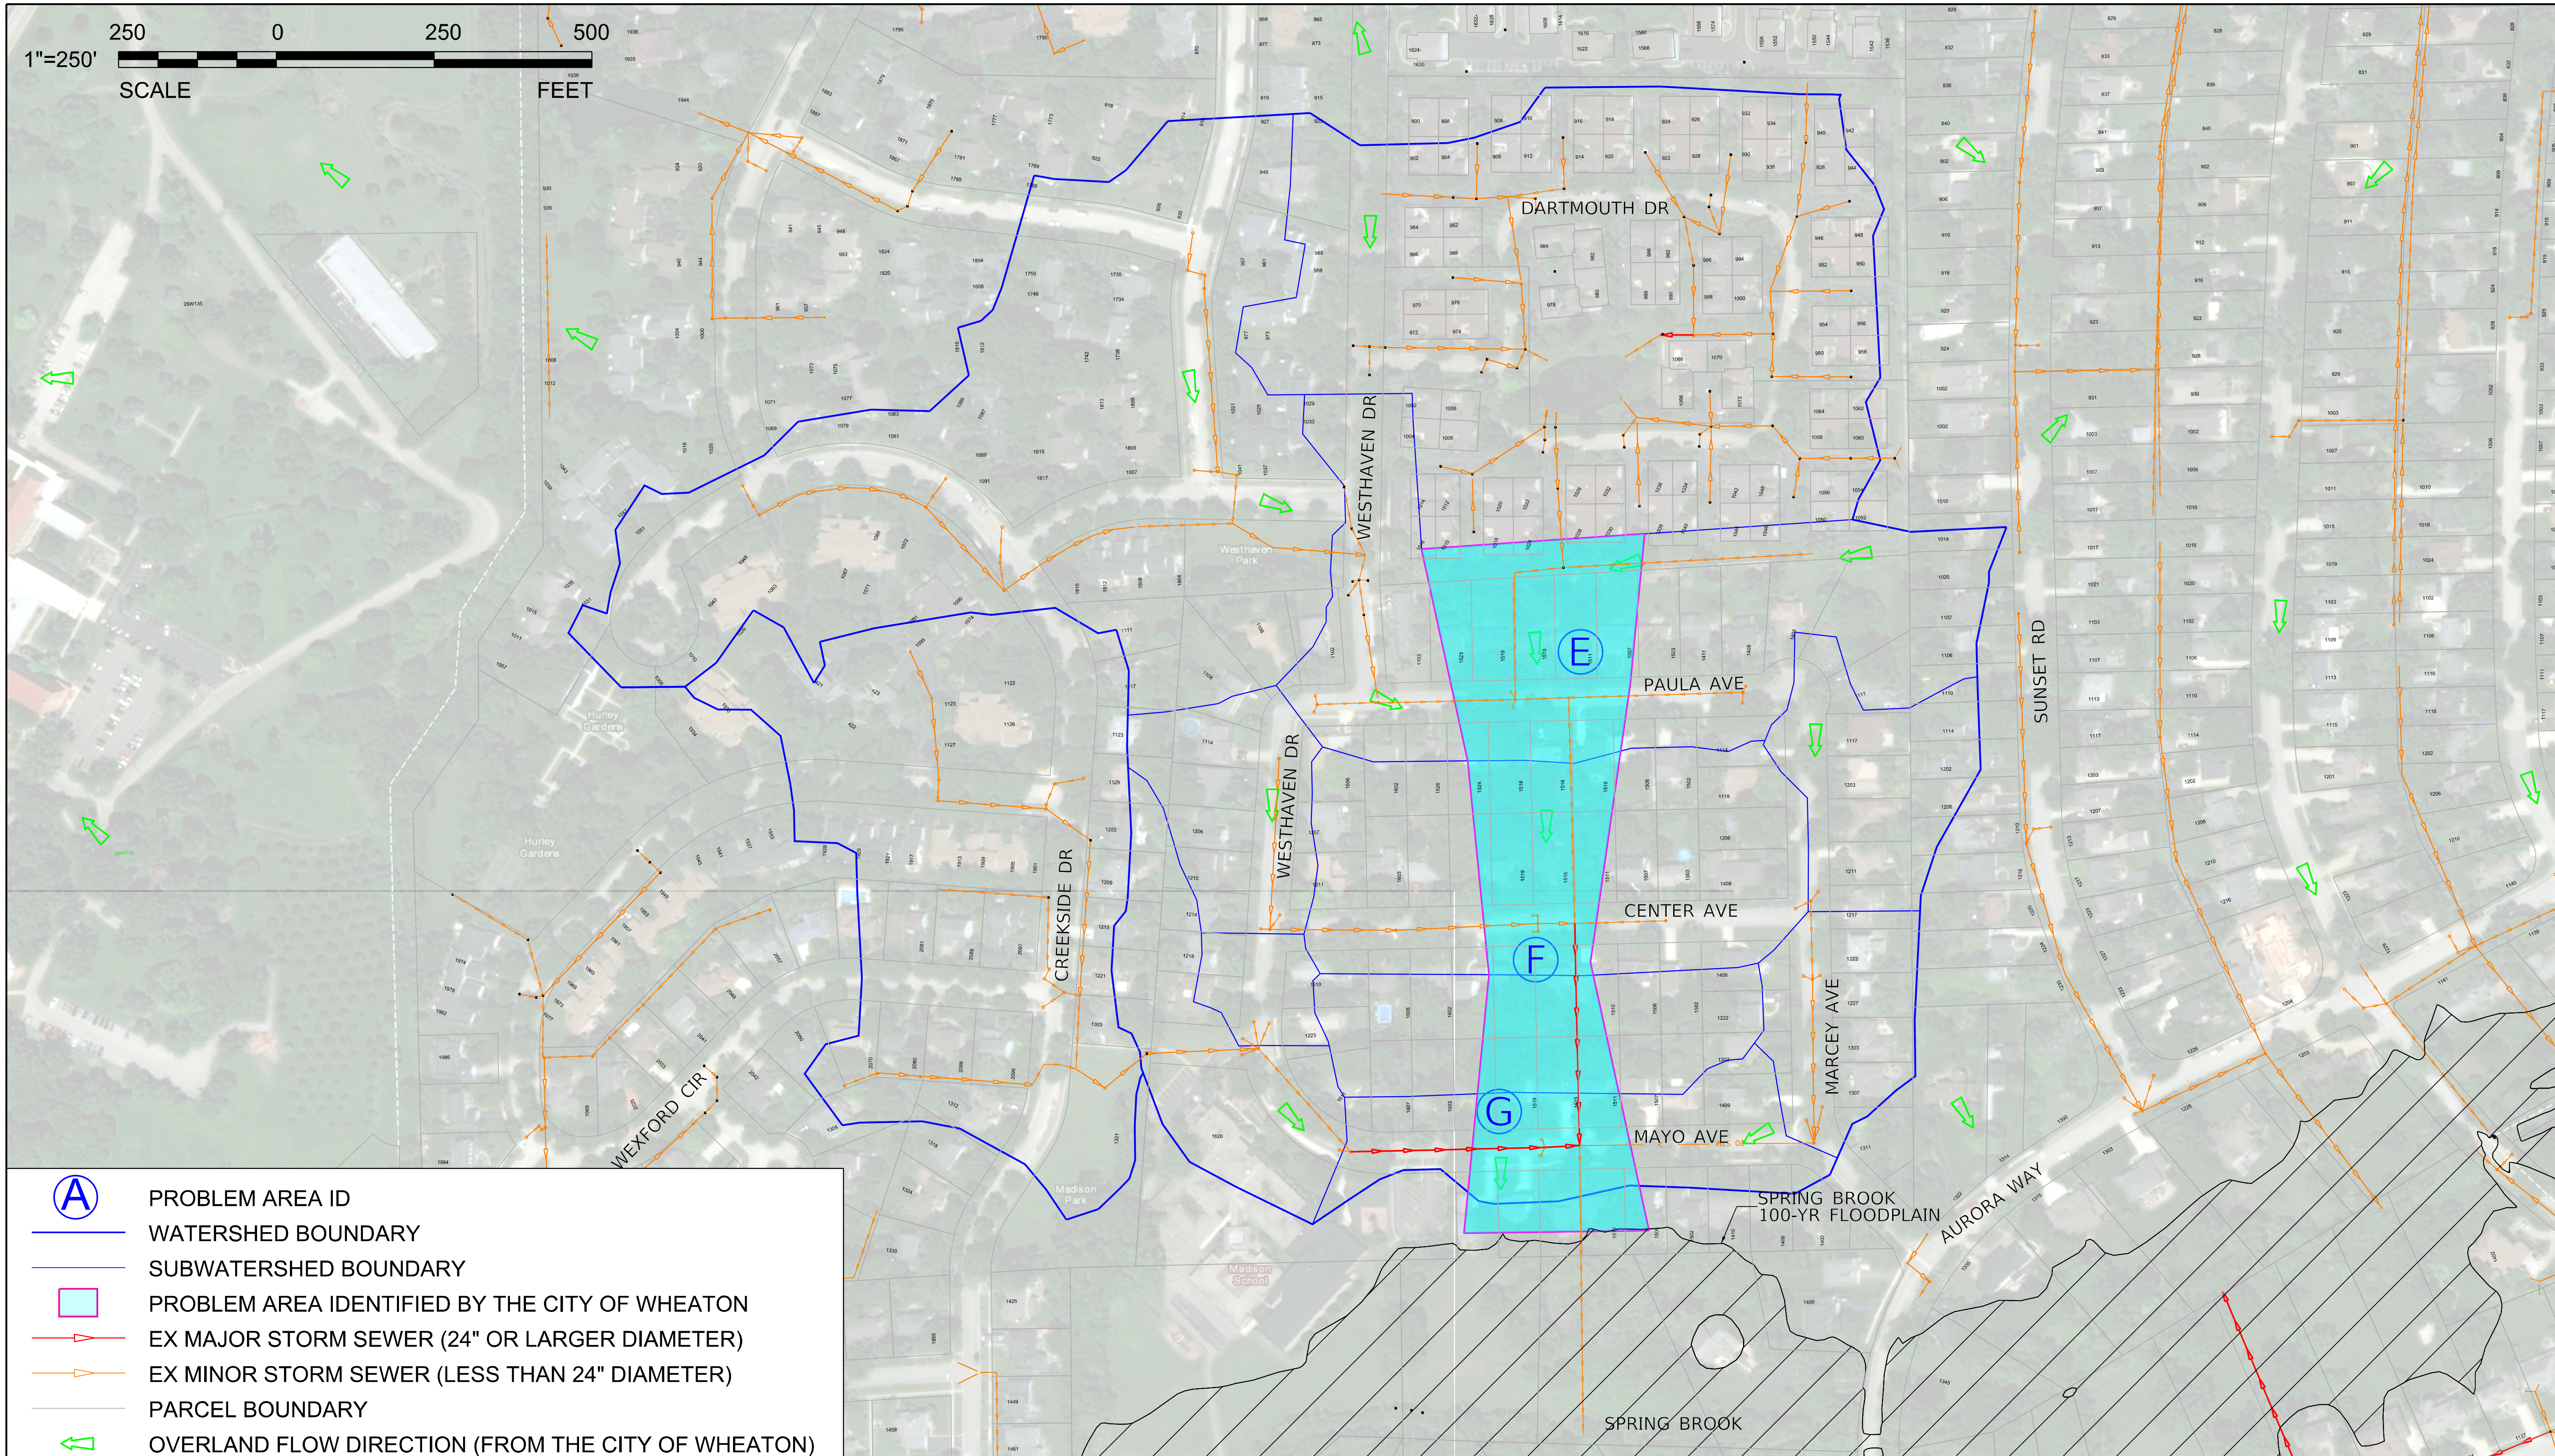

V3 Companies
7325 Janes Avenue
Woodridge, IL 60517
630.724.9200 phone
630.724.9202 fax
www.v3co.com

Visio, Vertere, Virtute... "The Vision to Transform with Excellence"

ERIE/MAYO FLOOD PRONE AREA STUDY

WHEATON ILLINOIS

EXHIBIT 8
MAYO - PROBLEM AREA

SCALE: 1"= 250'

$FILES 8/6/2018 7:37:44 AM

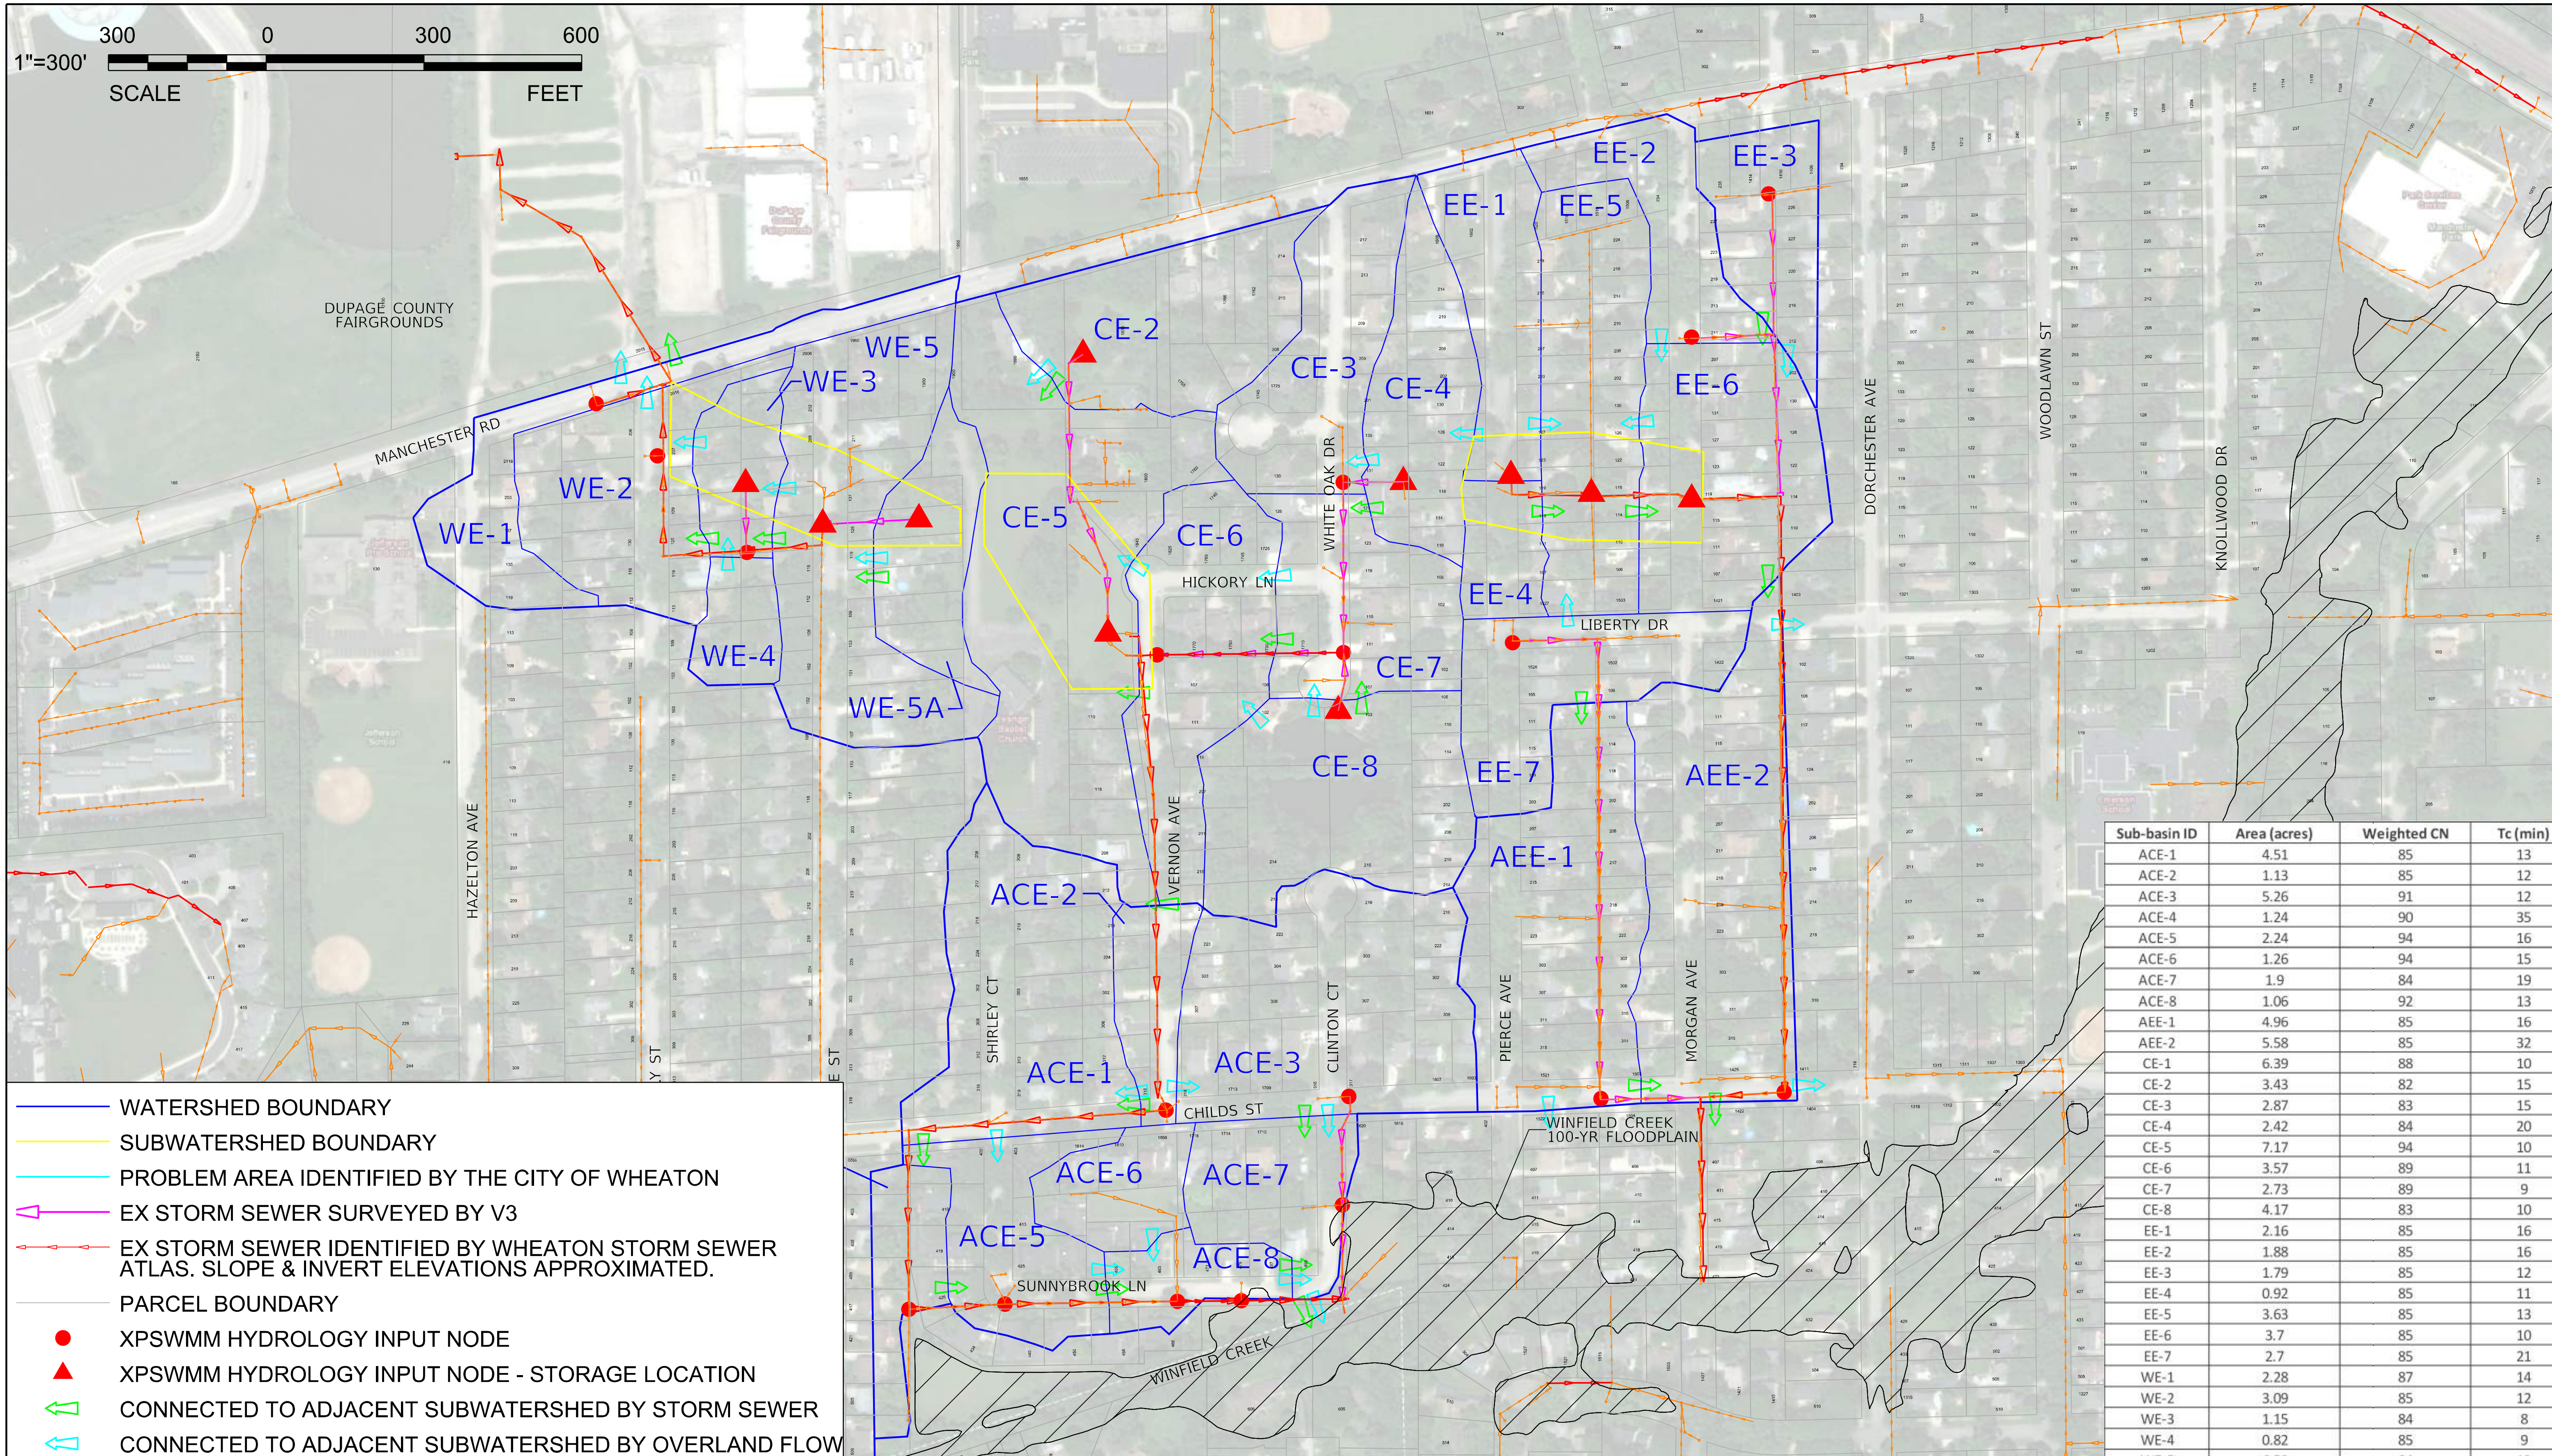

Sub-basin ID	Area (acres)	Weighted CN	Tc (min)
ACE-1	4.51	85	13
ACE-2	1.13	85	12
ACE-3	5.26	91	12
ACE-4	1.24	90	35
ACE-5	2.24	94	16
ACE-6	1.26	94	15
ACE-7	1.9	84	19
ACE-8	1.06	92	13
AEE-1	4.96	85	16
AEE-2	5.58	85	32
CE-1	6.39	88	10
CE-2	3.43	82	15
CE-3	2.87	83	15
CE-4	2.42	84	20
CE-5	7.17	94	10
CE-6	3.57	89	11
CE-7	2.73	89	9
CE-8	4.17	83	10
EE-1	2.16	85	16
EE-2	1.88	85	16
EE-3	1.79	85	12
EE-4	0.92	85	11
EE-5	3.63	85	13
EE-6	3.7	85	10
EE-7	2.7	85	21
WE-1	2.28	87	14
WE-2	3.09	85	12
WE-3	1.15	84	8
WE-4	0.82	85	9
WE-5	6.58	84	12

V3 Companies
7325 Janes Avenue
Woodridge, IL 60517
630.724.9200 phone
630.724.9202 fax
www.v3co.com

Visio, Vertere, Virtute... "The Vision to Transform with Excellence"

ERIE/MAYO FLOOD PRONE AREA STUDY

WHEATON ILLINOIS

EXHIBIT 9
ERIE - XP-SWMM & HYDROLOGIC PARAMETERS EXHIBIT

SCALE: 1"= 300'

$FILE$ 10/1/2018 10:24:42 AM

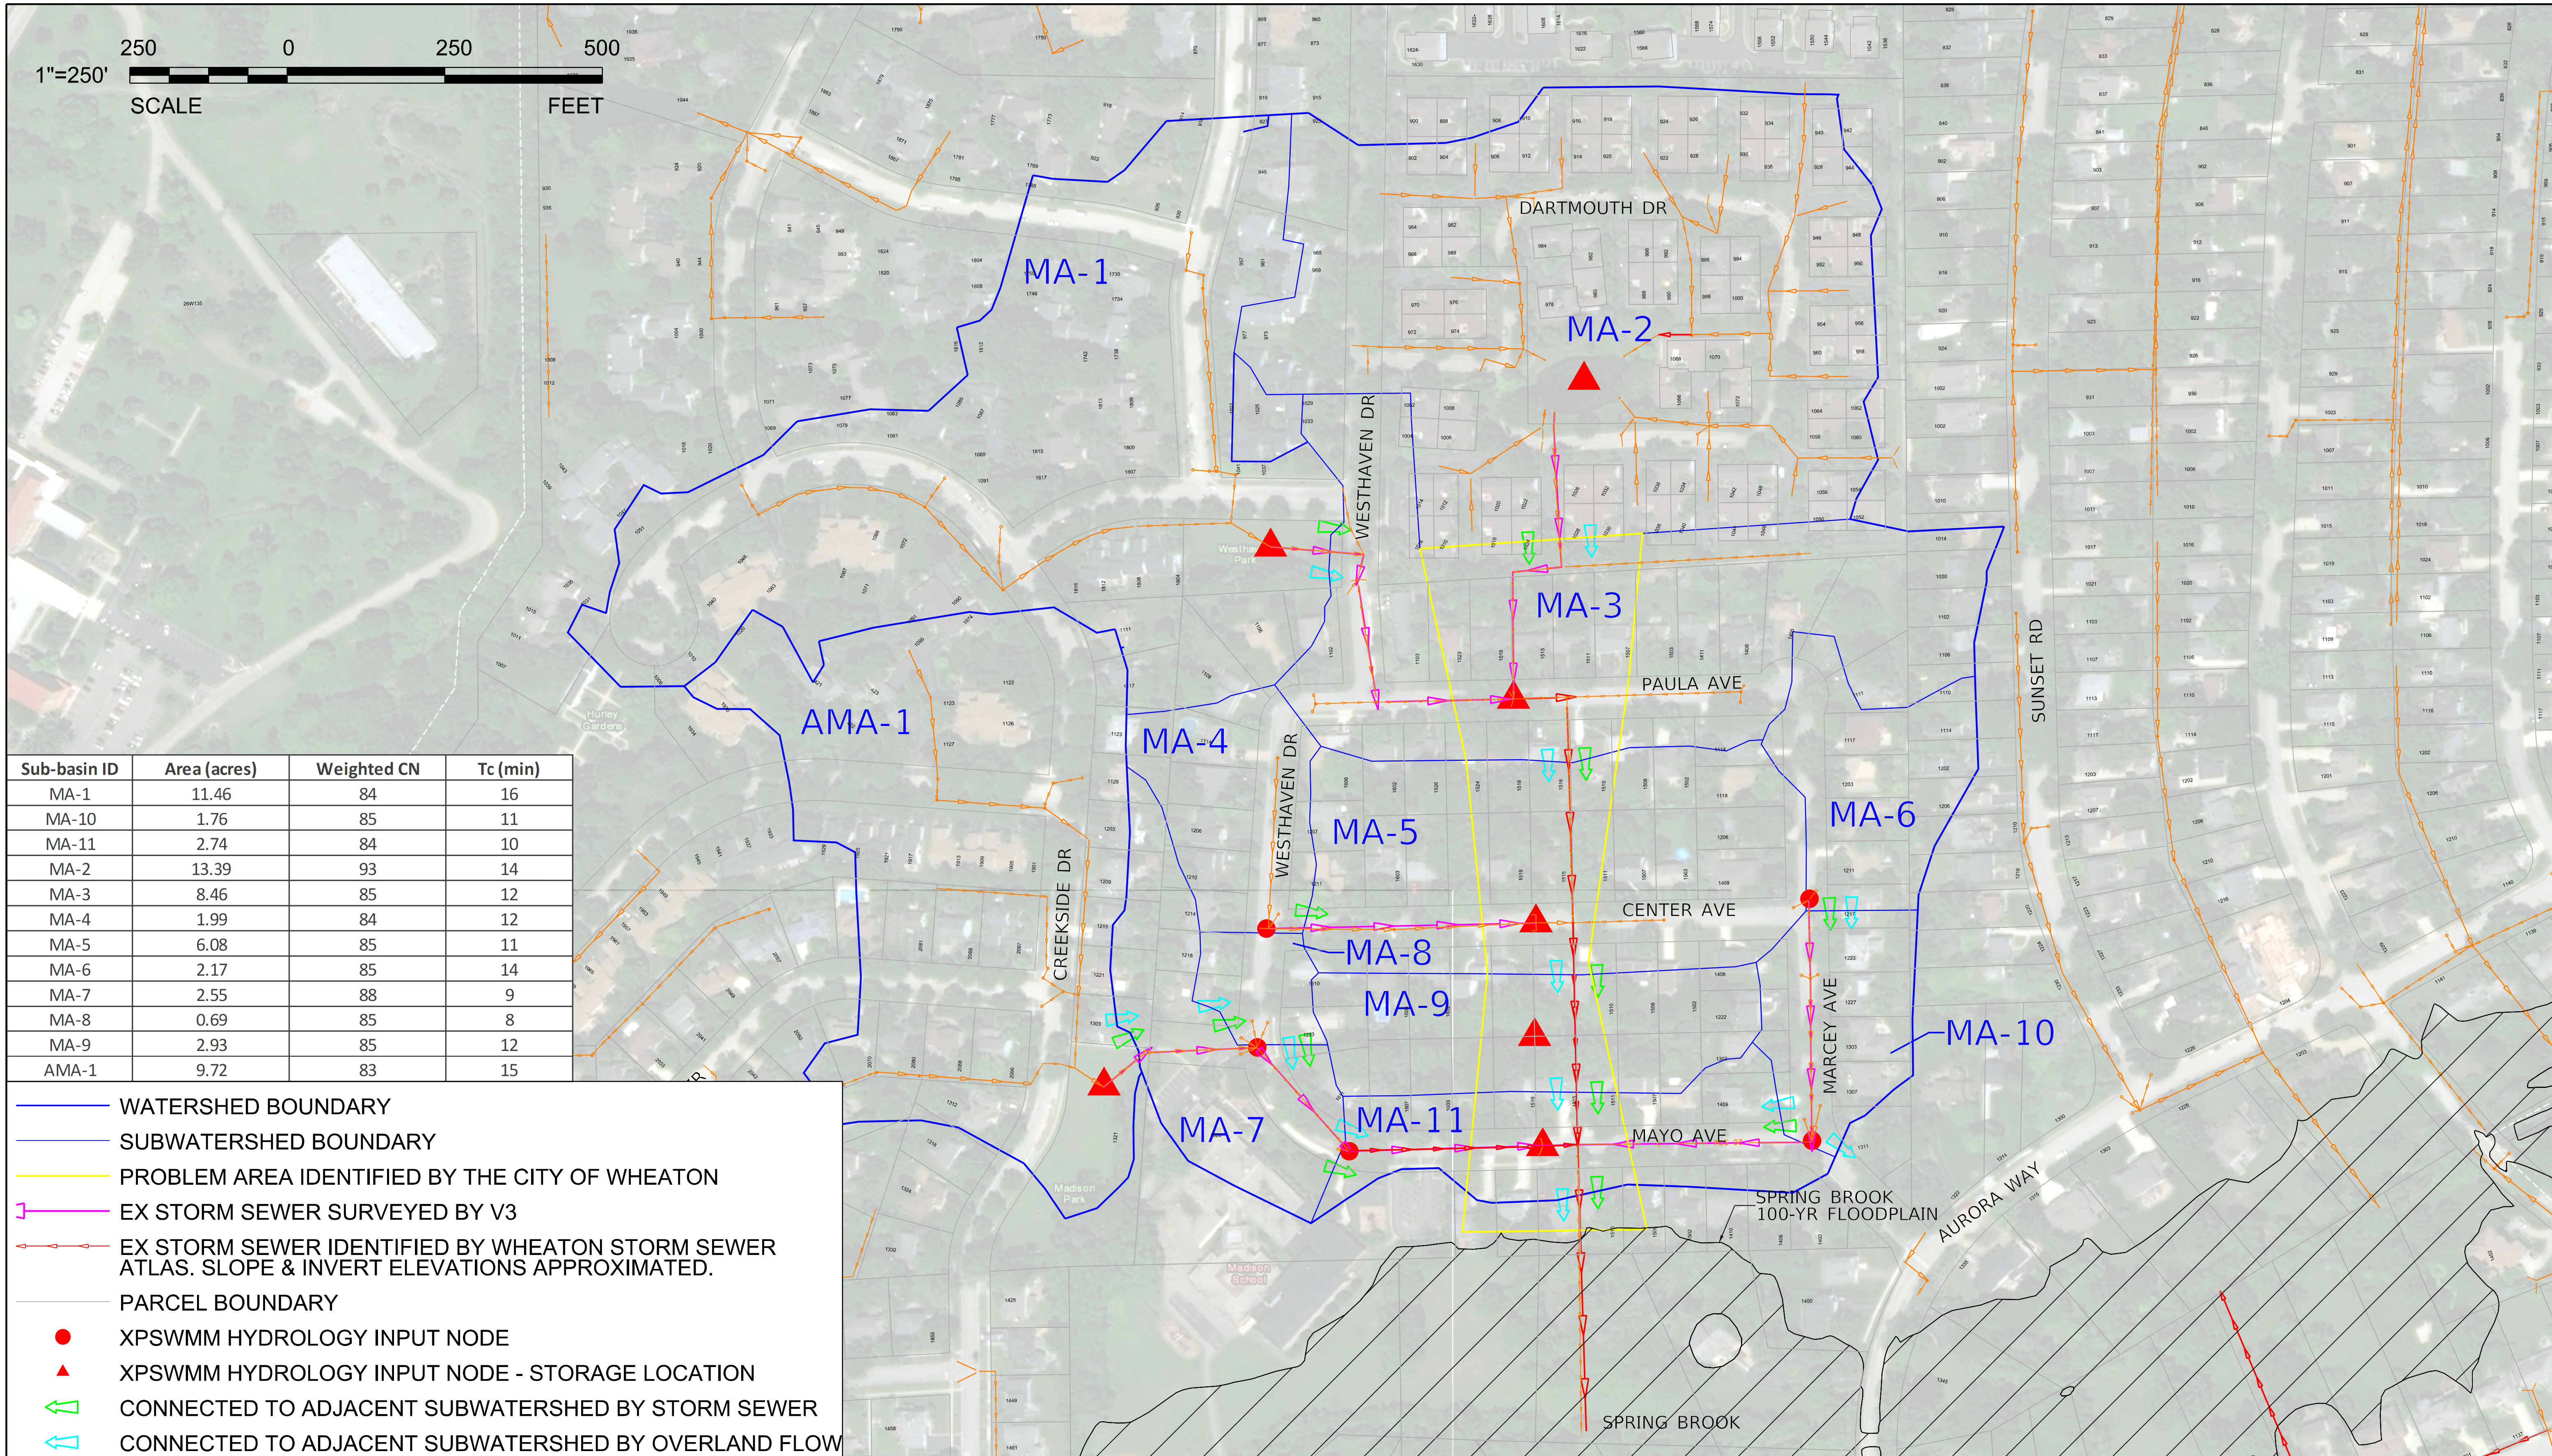

Sub-basin ID	Area (acres)	Weighted CN	Tc (min)
MA-1	11.46	84	16
MA-10	1.76	85	11
MA-11	2.74	84	10
MA-2	13.39	93	14
MA-3	8.46	85	12
MA-4	1.99	84	12
MA-5	6.08	85	11
MA-6	2.17	85	14
MA-7	2.55	88	9
MA-8	0.69	85	8
MA-9	2.93	85	12
AMA-1	9.72	83	15

- WATERSHED BOUNDARY
- SUBWATERSHED BOUNDARY
- PROBLEM AREA IDENTIFIED BY THE CITY OF WHEATON
- EX STORM SEWER SURVEYED BY V3
- EX STORM SEWER IDENTIFIED BY WHEATON STORM SEWER ATLAS. SLOPE & INVERT ELEVATIONS APPROXIMATED.
- PARCEL BOUNDARY
- XPSWMM HYDROLOGY INPUT NODE
- XPSWMM HYDROLOGY INPUT NODE - STORAGE LOCATION
- CONNECTED TO ADJACENT SUBWATERSHED BY STORM SEWER
- CONNECTED TO ADJACENT SUBWATERSHED BY OVERLAND FLOW

V3 Companies
7325 Janes Avenue
Woodridge, IL 60517
630.724.9200 phone
630.724.9202 fax
www.v3co.com
Visio, Vertere, Virtute... "The Vision to Transform with Excellence"

ERIE/MAYO FLOOD PRONE AREA STUDY

WHEATON ILLINOIS

EXHIBIT 10
MAYO - XP-SWMM & HYDROLOGIC PARAMETERS EXHIBIT

N E S W

SCALE: 1"= 250'

$FILE$ 8/6/2018 7:38:22 AM

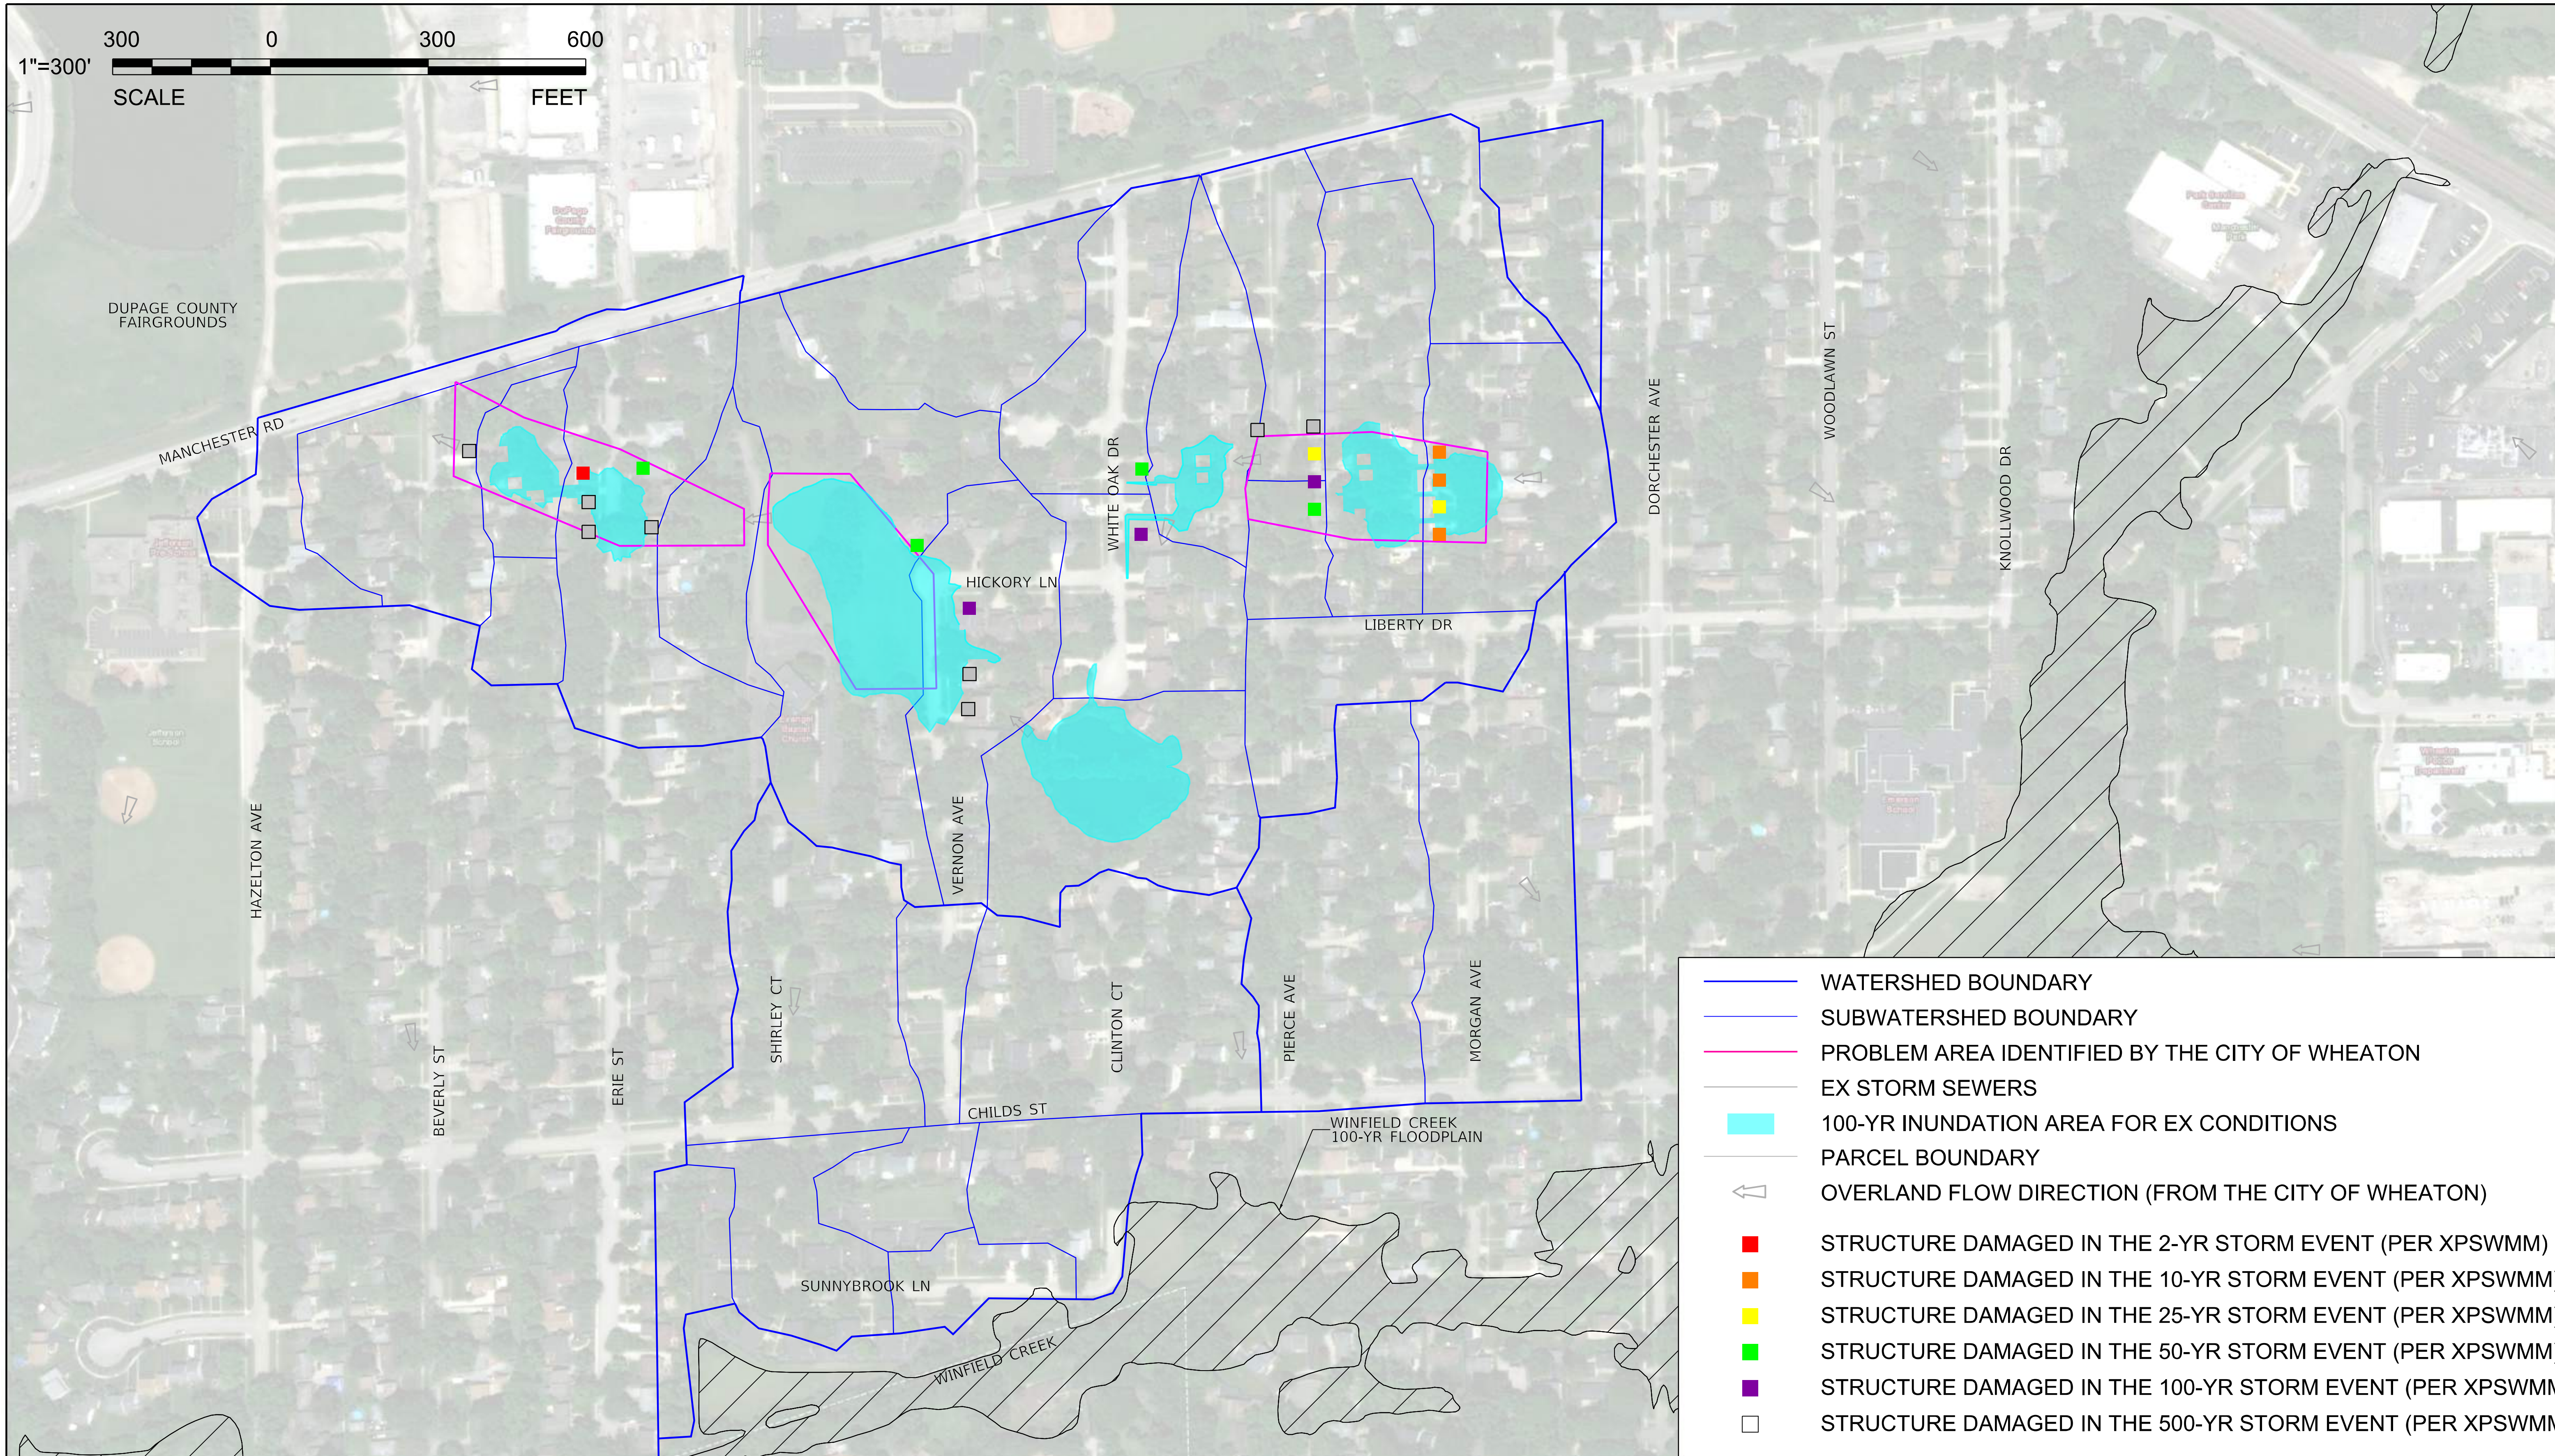

V3 Companies
7325 Janes Avenue
Woodridge, IL 60517
630.724.9200 phone
630.724.9202 fax
www.v3co.com

Visio, Vertere, Virtute... "The Vision to Transform with Excellence"

ERIE/MAYO FLOOD PRONE AREA STUDY

WHEATON ILLINOIS

EXHIBIT 11
ERIE - EXISTING 100-YR INUNDATION AREAS & AFFECTED PROPERTIES

SCALE: 1"= 300'

$FILE$ 10/1/2018 10:25:08 AM

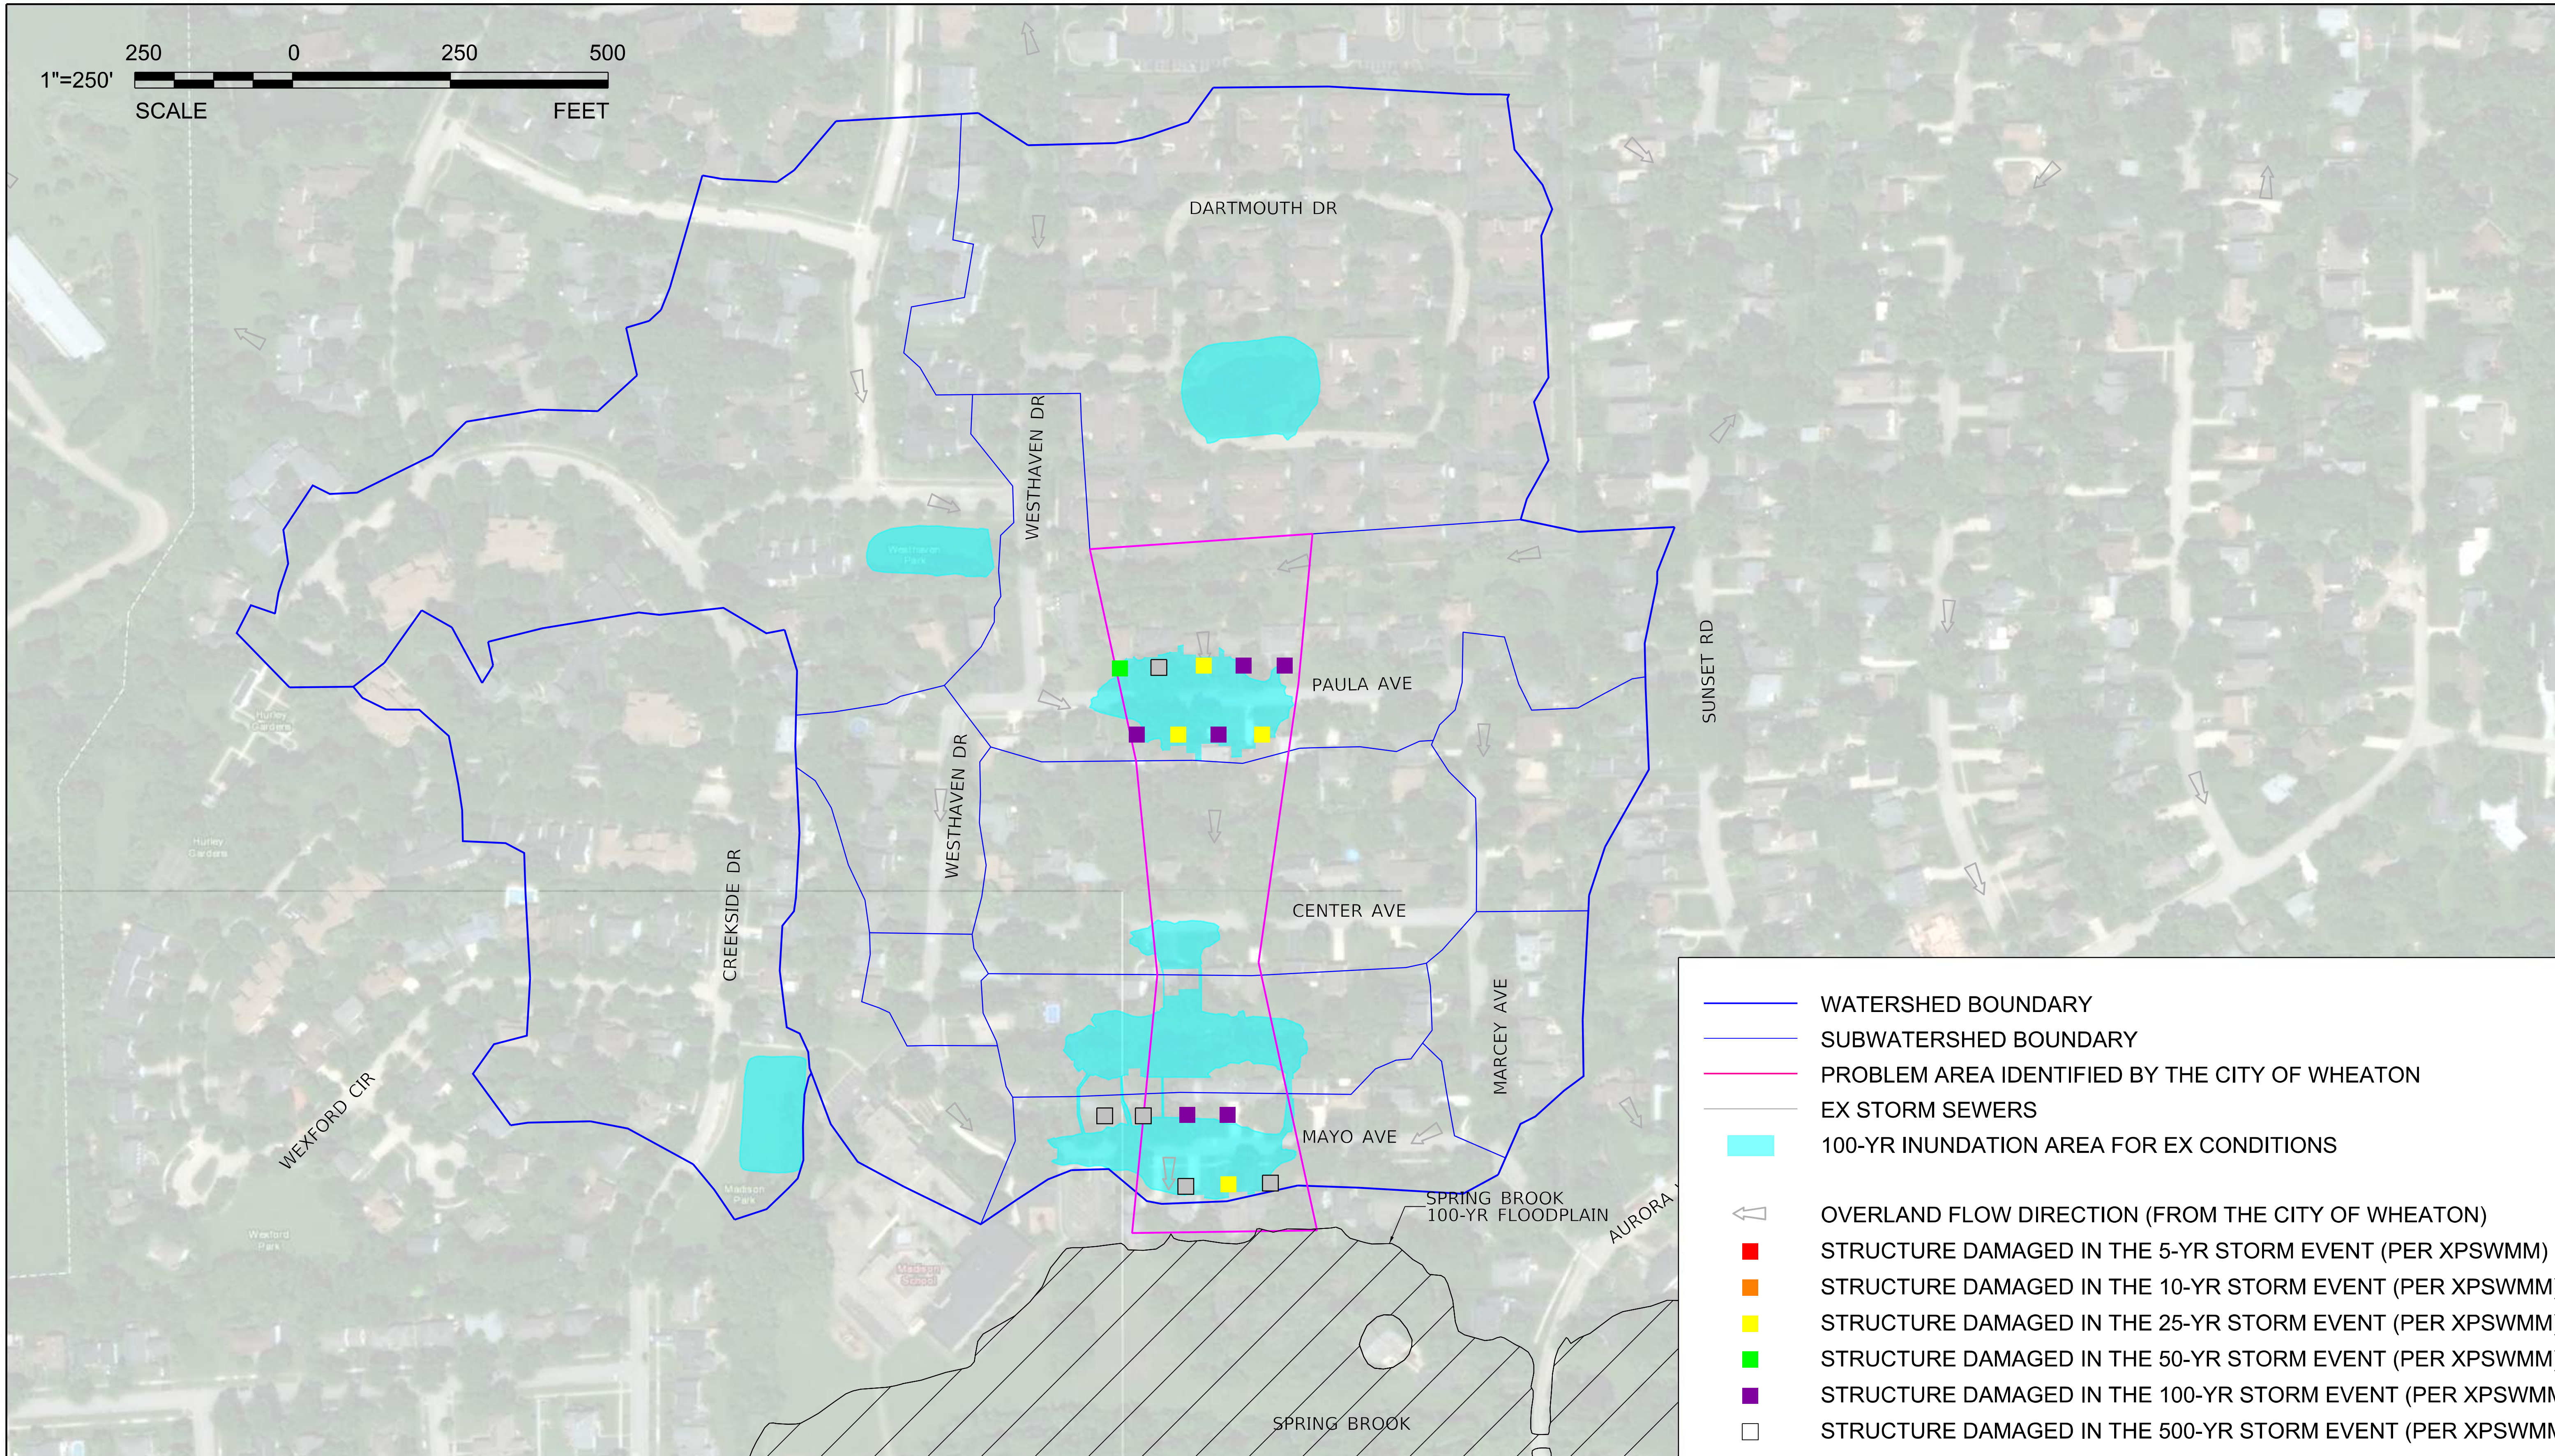

V3 Companies
7325 Janes Avenue
Woodridge, IL 60517
630.724.9200 phone
630.724.9202 fax
www.v3co.com

Visio, Vertere, Virtute... "The Vision to Transform with Excellence"

ERIE/MAYO FLOOD PRONE AREA STUDY

WHEATON ILLINOIS

EXHIBIT 12
MAYO - EXISTING 100-YR INUNDATION AREAS & AFFECTED PROPERTIES

SCALE: 1"= 250'

$FILES$ 10/1/2018 10:25:20 AM

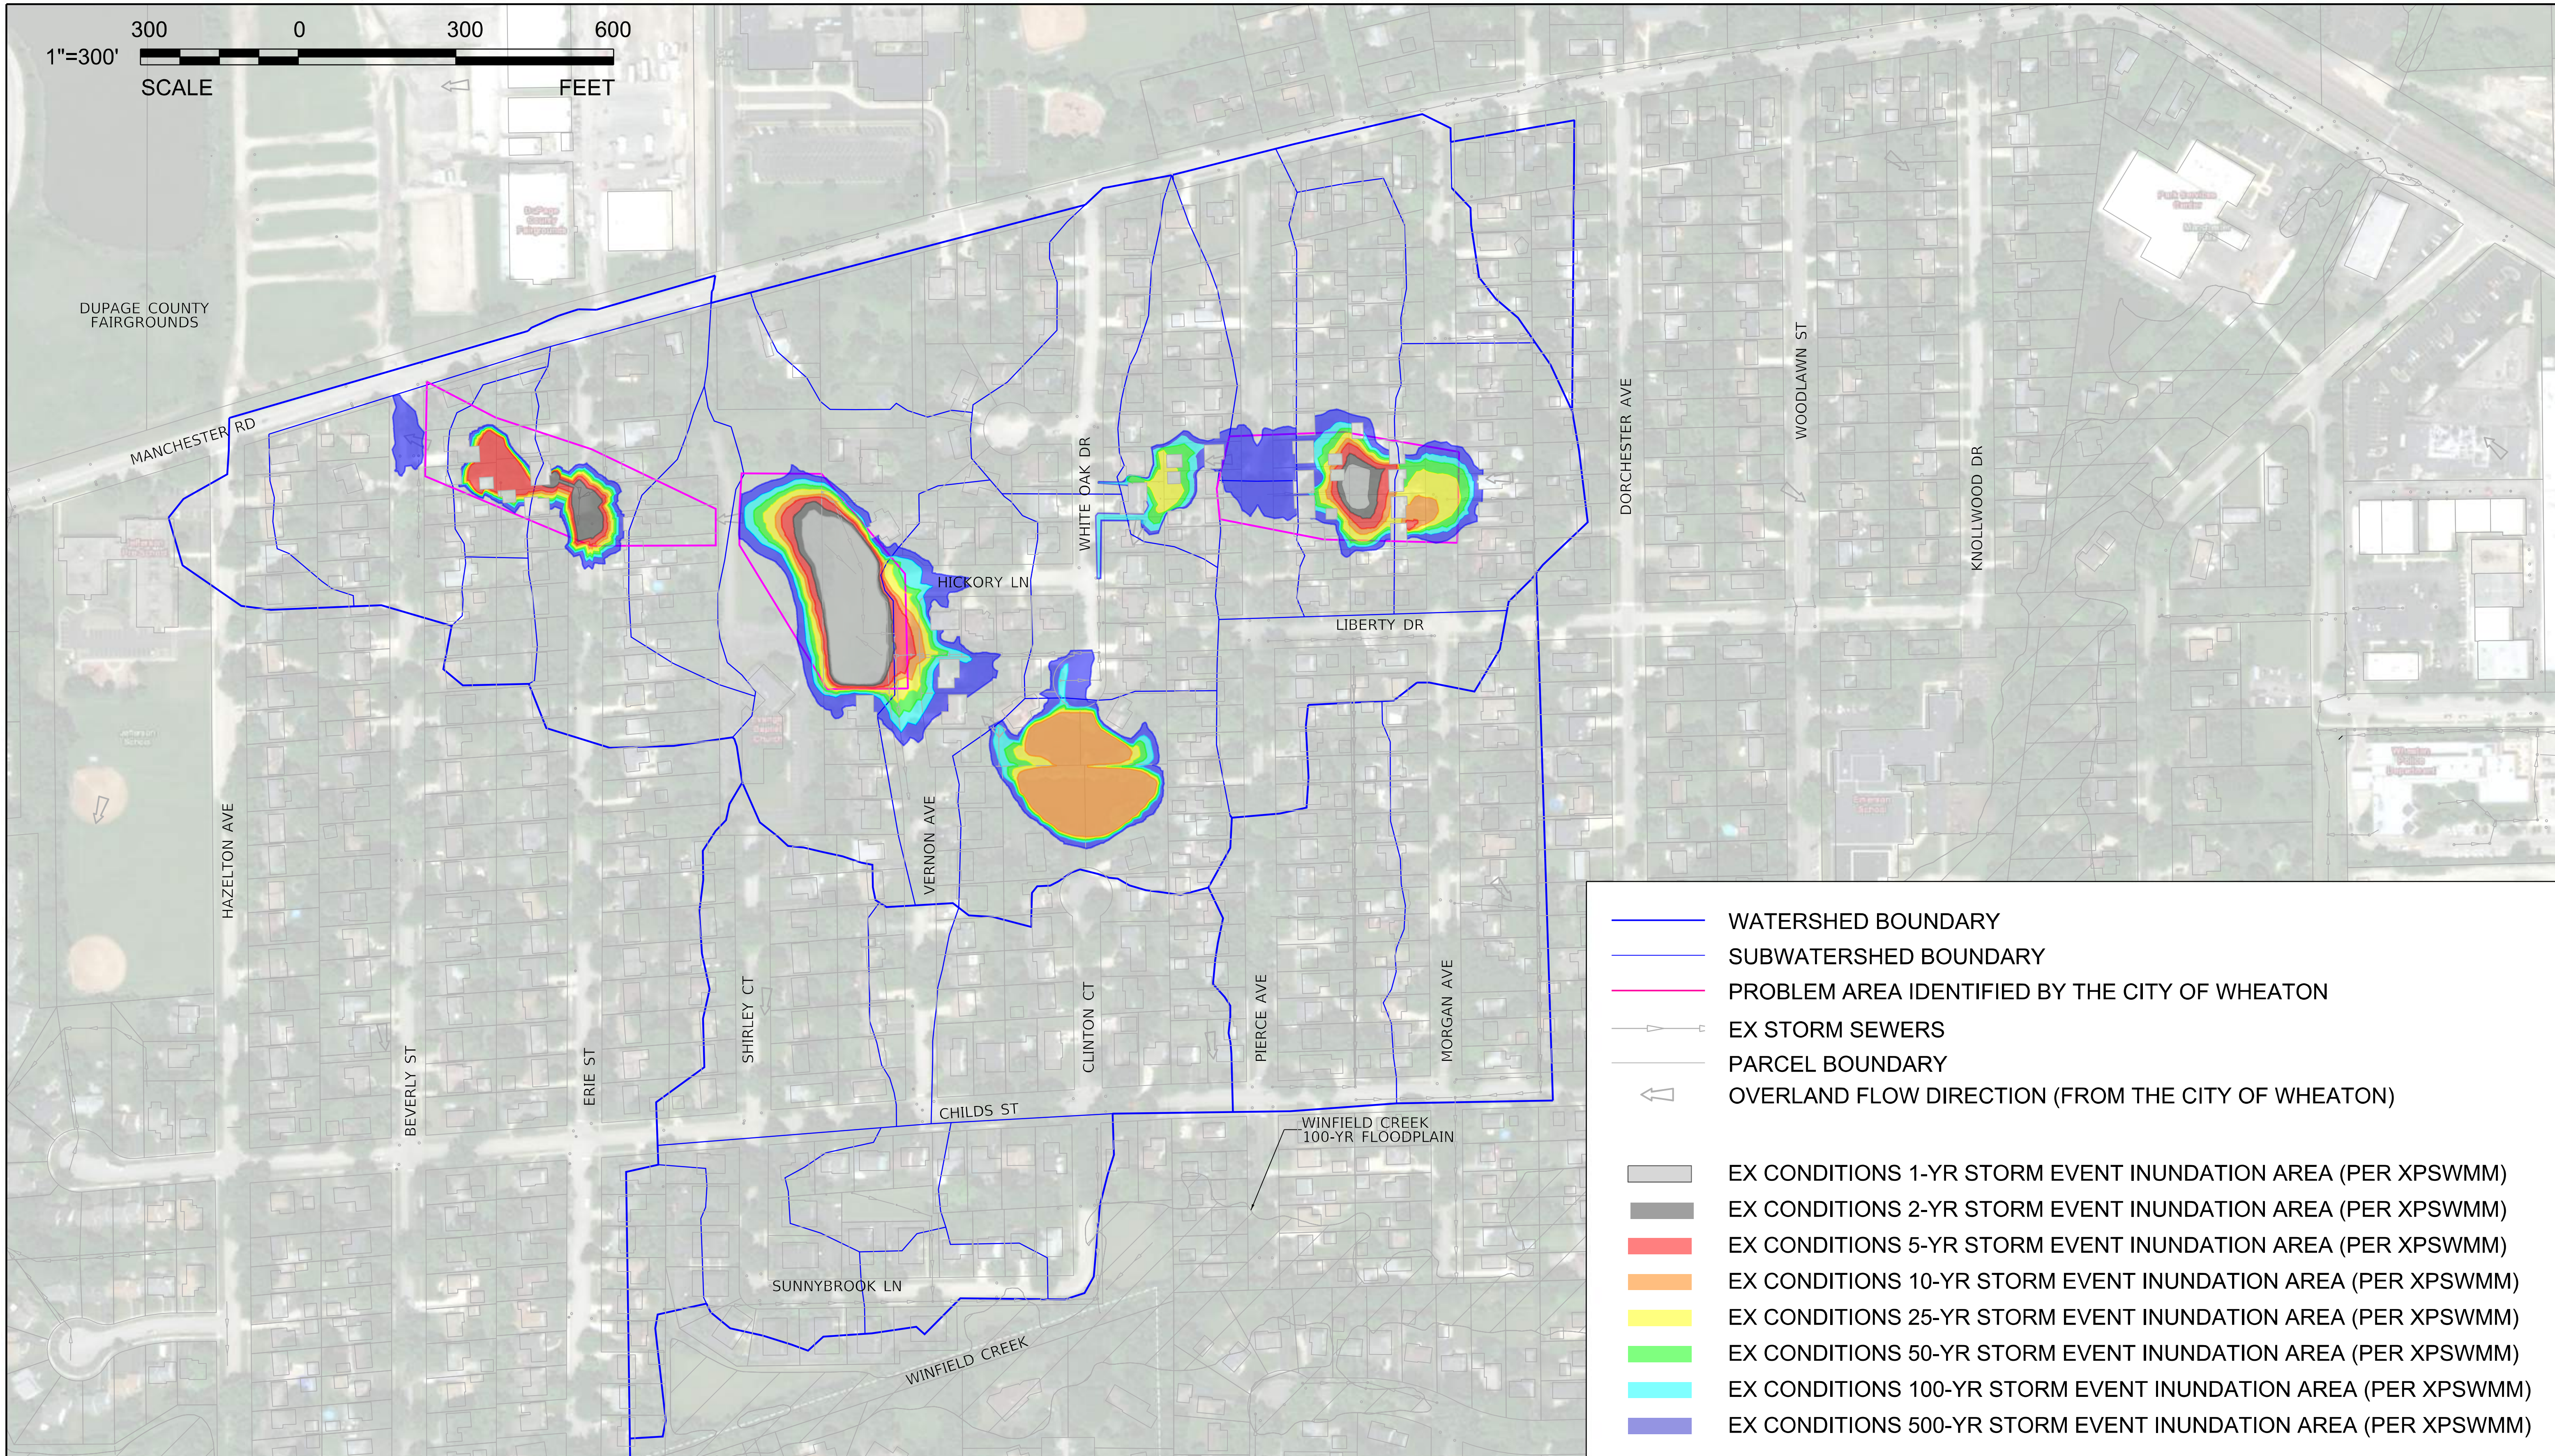

V3 Companies
7325 Janes Avenue
Woodridge, IL 60517
630.724.9200 phone
630.724.9202 fax
www.v3co.com

Visio, Vertere, Virtute... "The Vision to Transform with Excellence"

ERIE/MAYO FLOOD PRONE AREA STUDY

WHEATON ILLINOIS

EXHIBIT 13
ERIE - EXISTING 2-YR THROUGH 500-YR INUNDATION AREAS

SCALE: 1"= 300'

$FILE$ 10/1/2018 10:25:31 AM

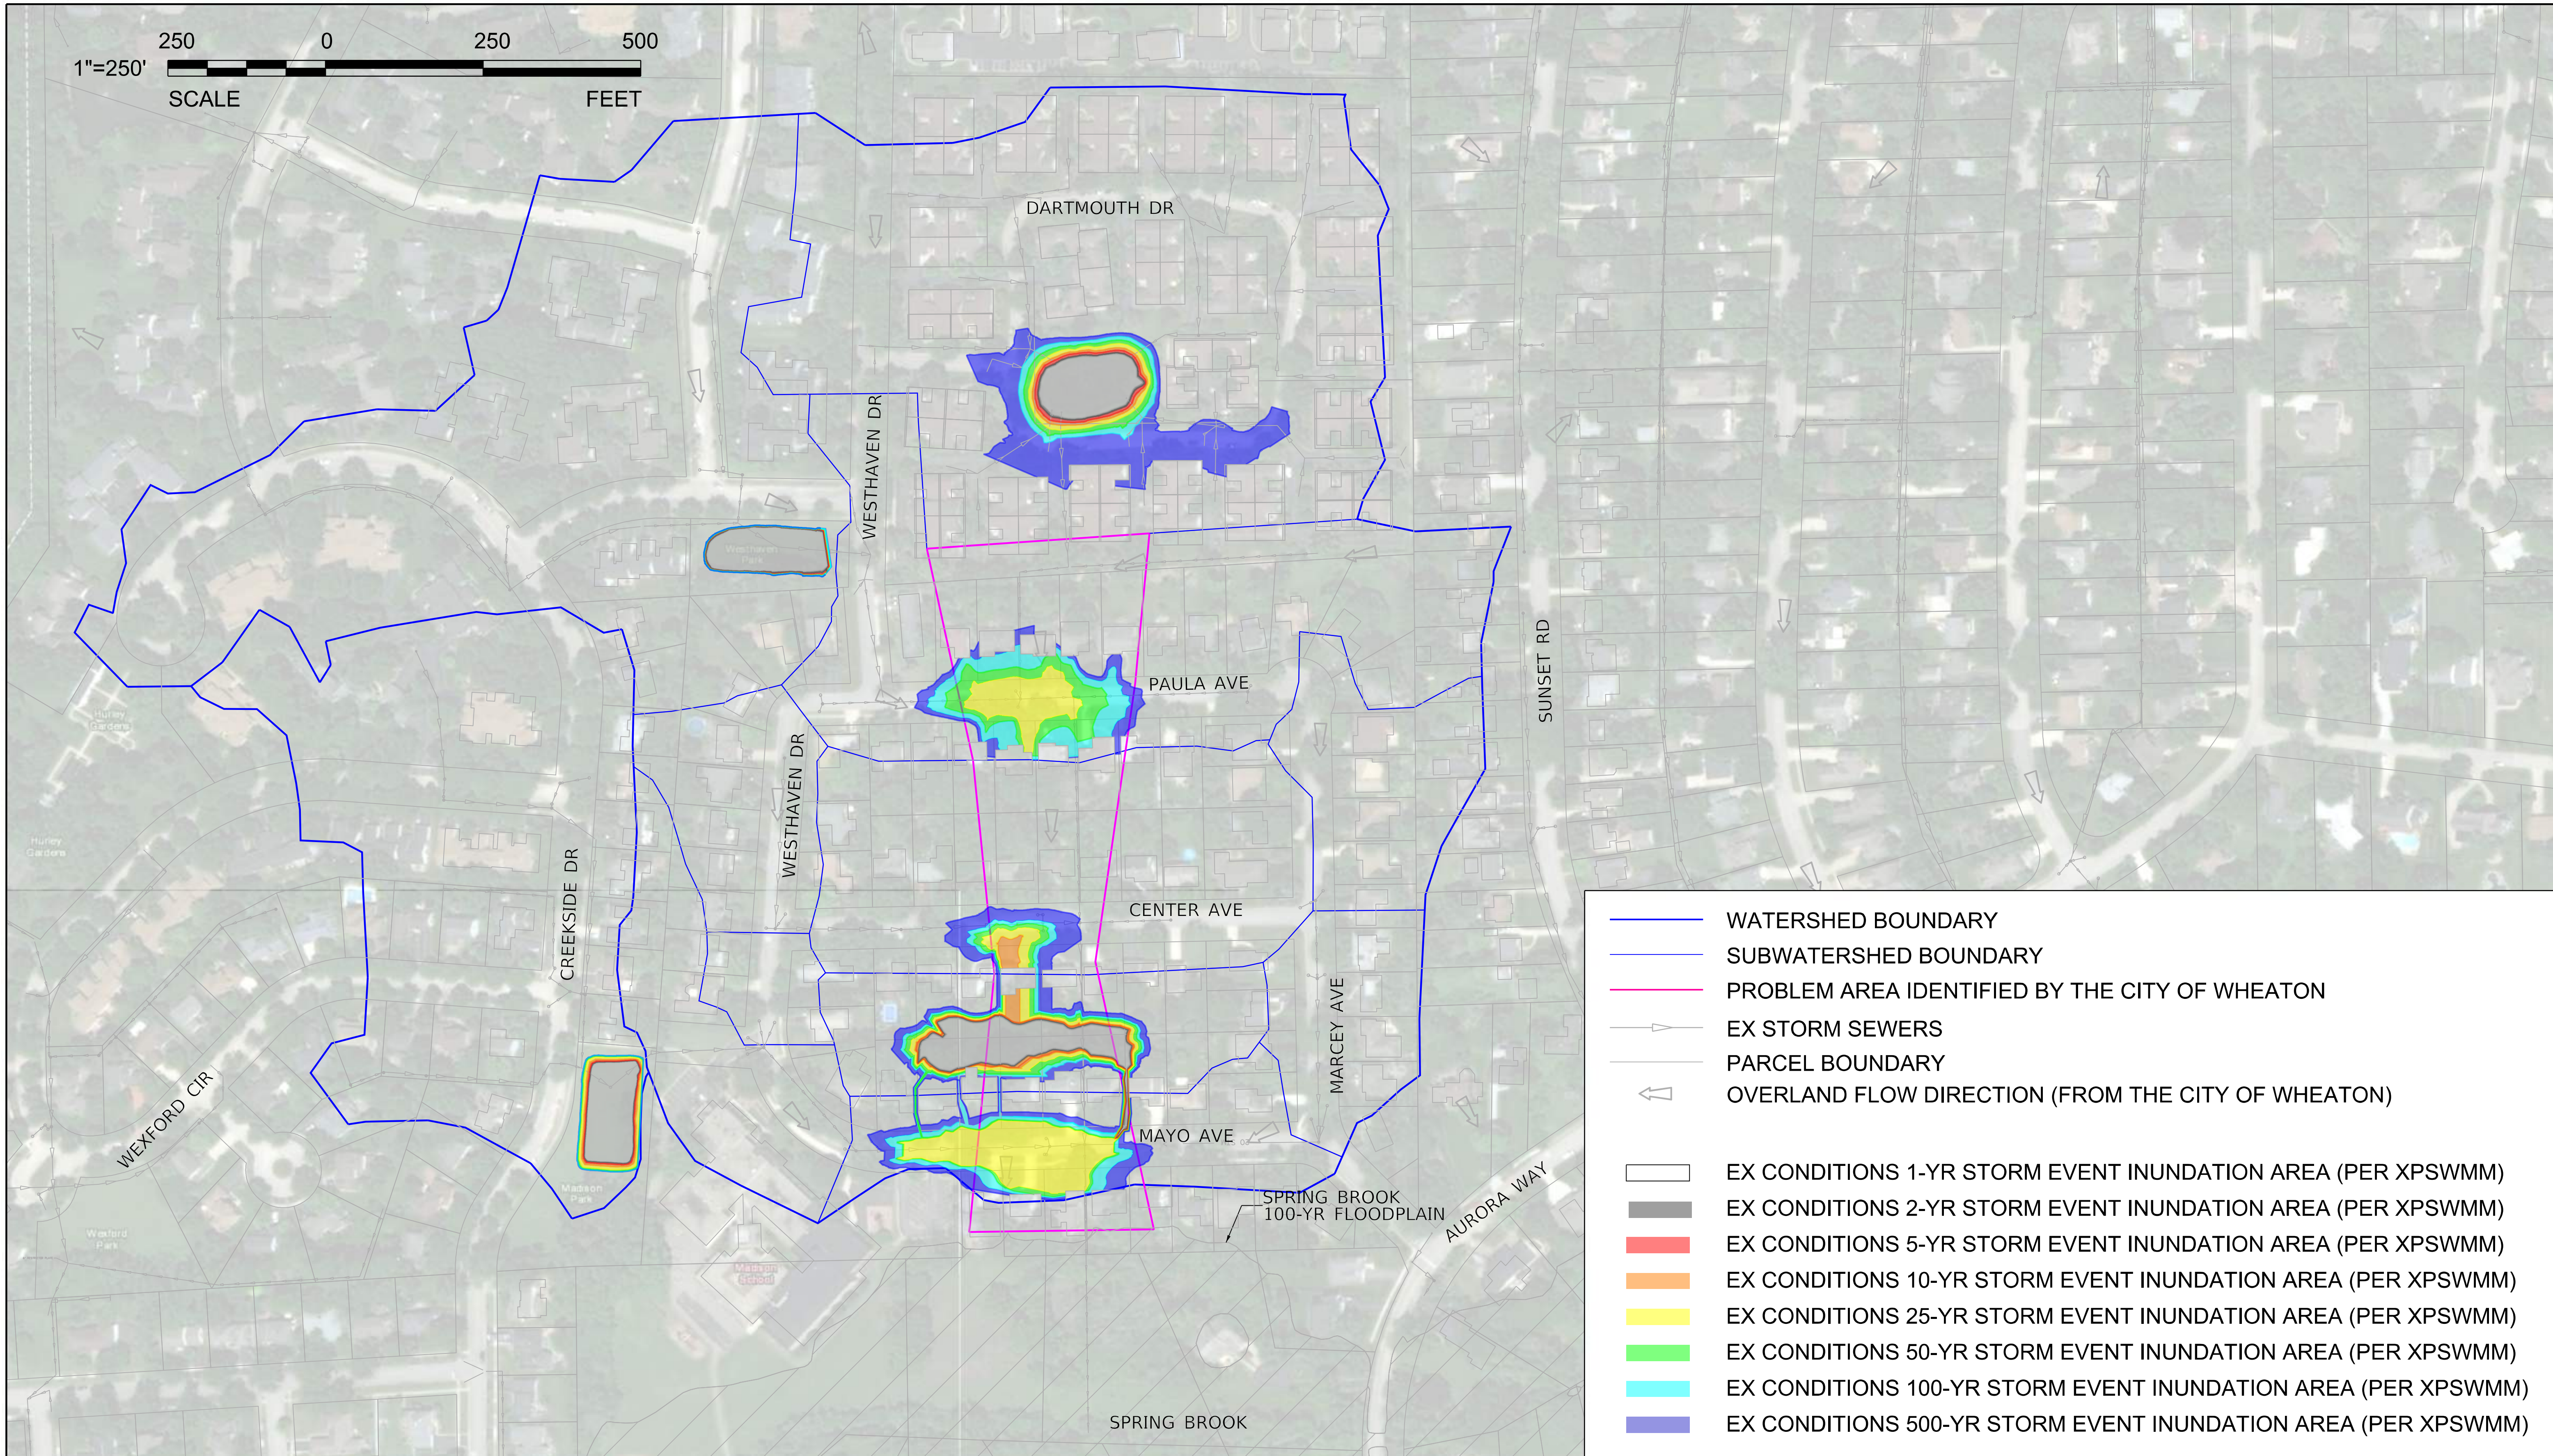

V3 Companies
7325 Janes Avenue
Woodridge, IL 60517
630.724.9200 phone
630.724.9202 fax
www.v3co.com

Visio, Vertere, Virtute... "The Vision to Transform with Excellence"

ERIE/MAYO FLOOD PRONE AREA STUDY

WHEATON ILLINOIS

EXHIBIT 14
MAYO - EXISTING 2-YR THROUGH 500-YR INUNDATION AREAS

SCALE: 1"= 250'

$FILES$ 10/1/2018 10:25:44 AM

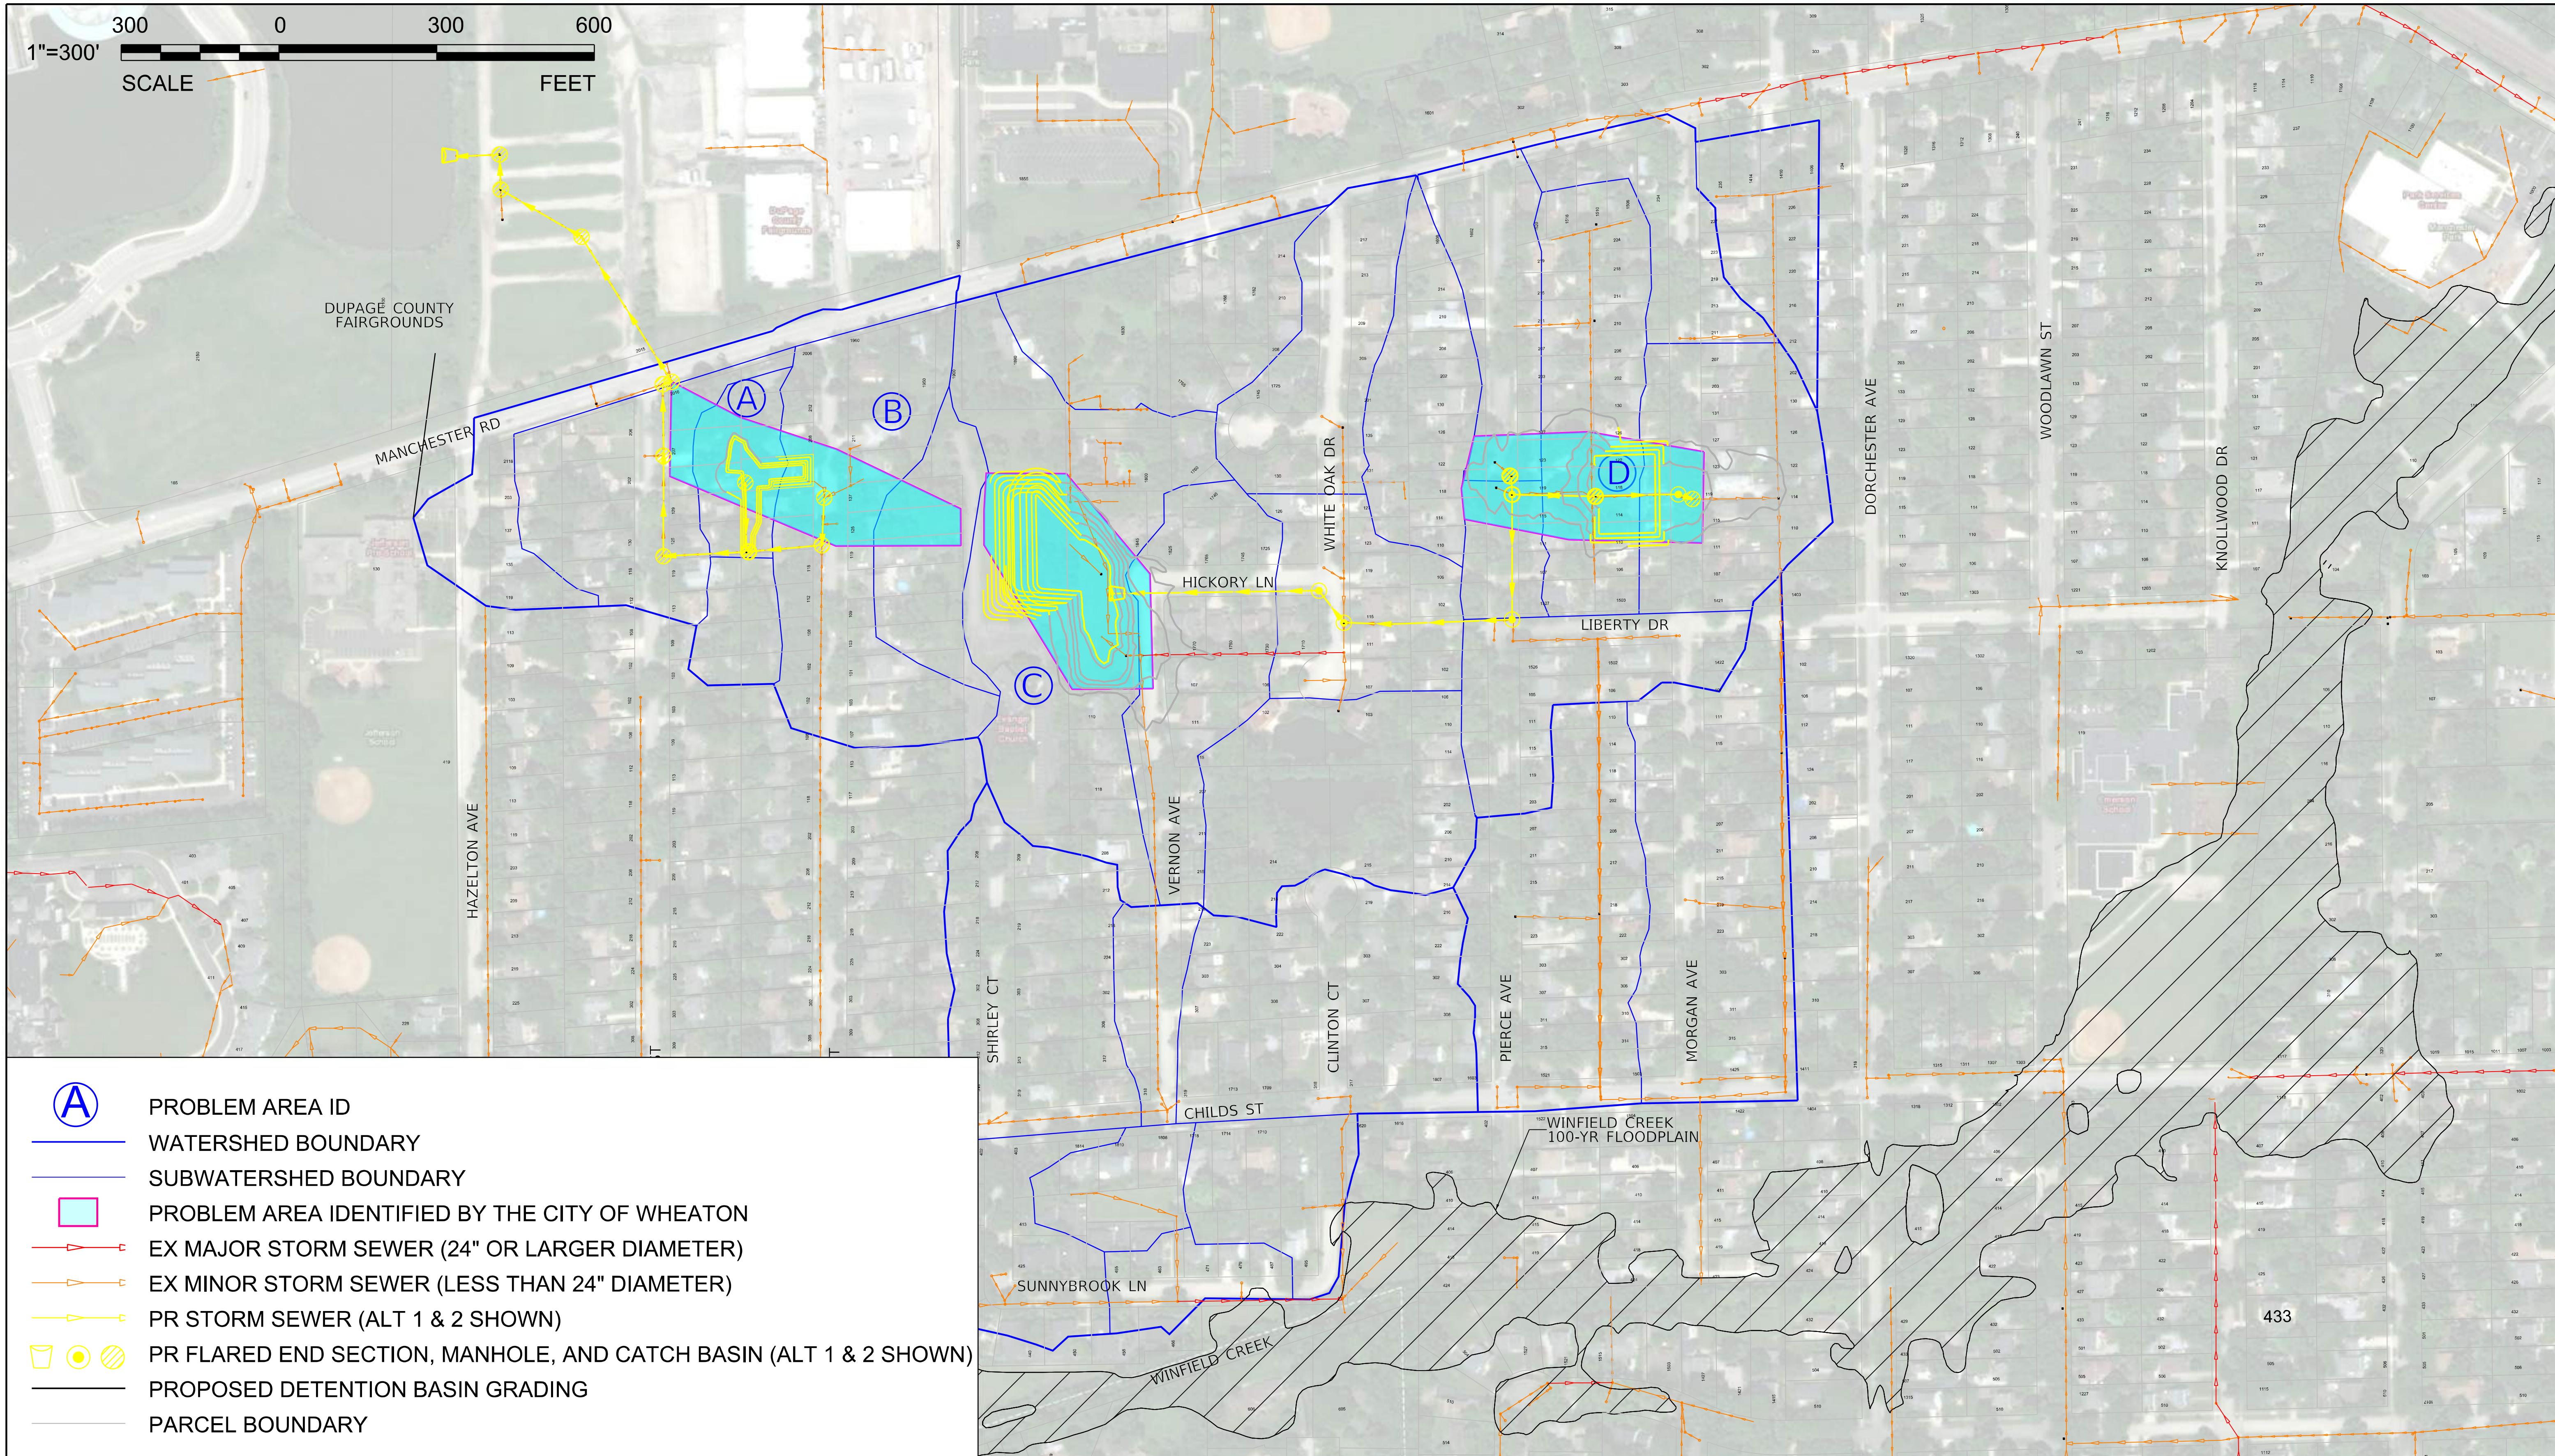

V3 Companies
7325 Janes Avenue
Woodridge, IL 60517
630.724.9200 phone
630.724.9202 fax
www.v3co.com

Visio, Vertere, Virtute... "The Vision to Transform with Excellence"

ERIE/MAYO FLOOD PRONE AREA STUDY

WHEATON ILLINOIS

EXHIBIT 15
ERIE - PROPOSED CONDITIONS OVERVIEW

SCALE: 1"= 300'

$FILES$ 10/1/2018 10:25:56 AM

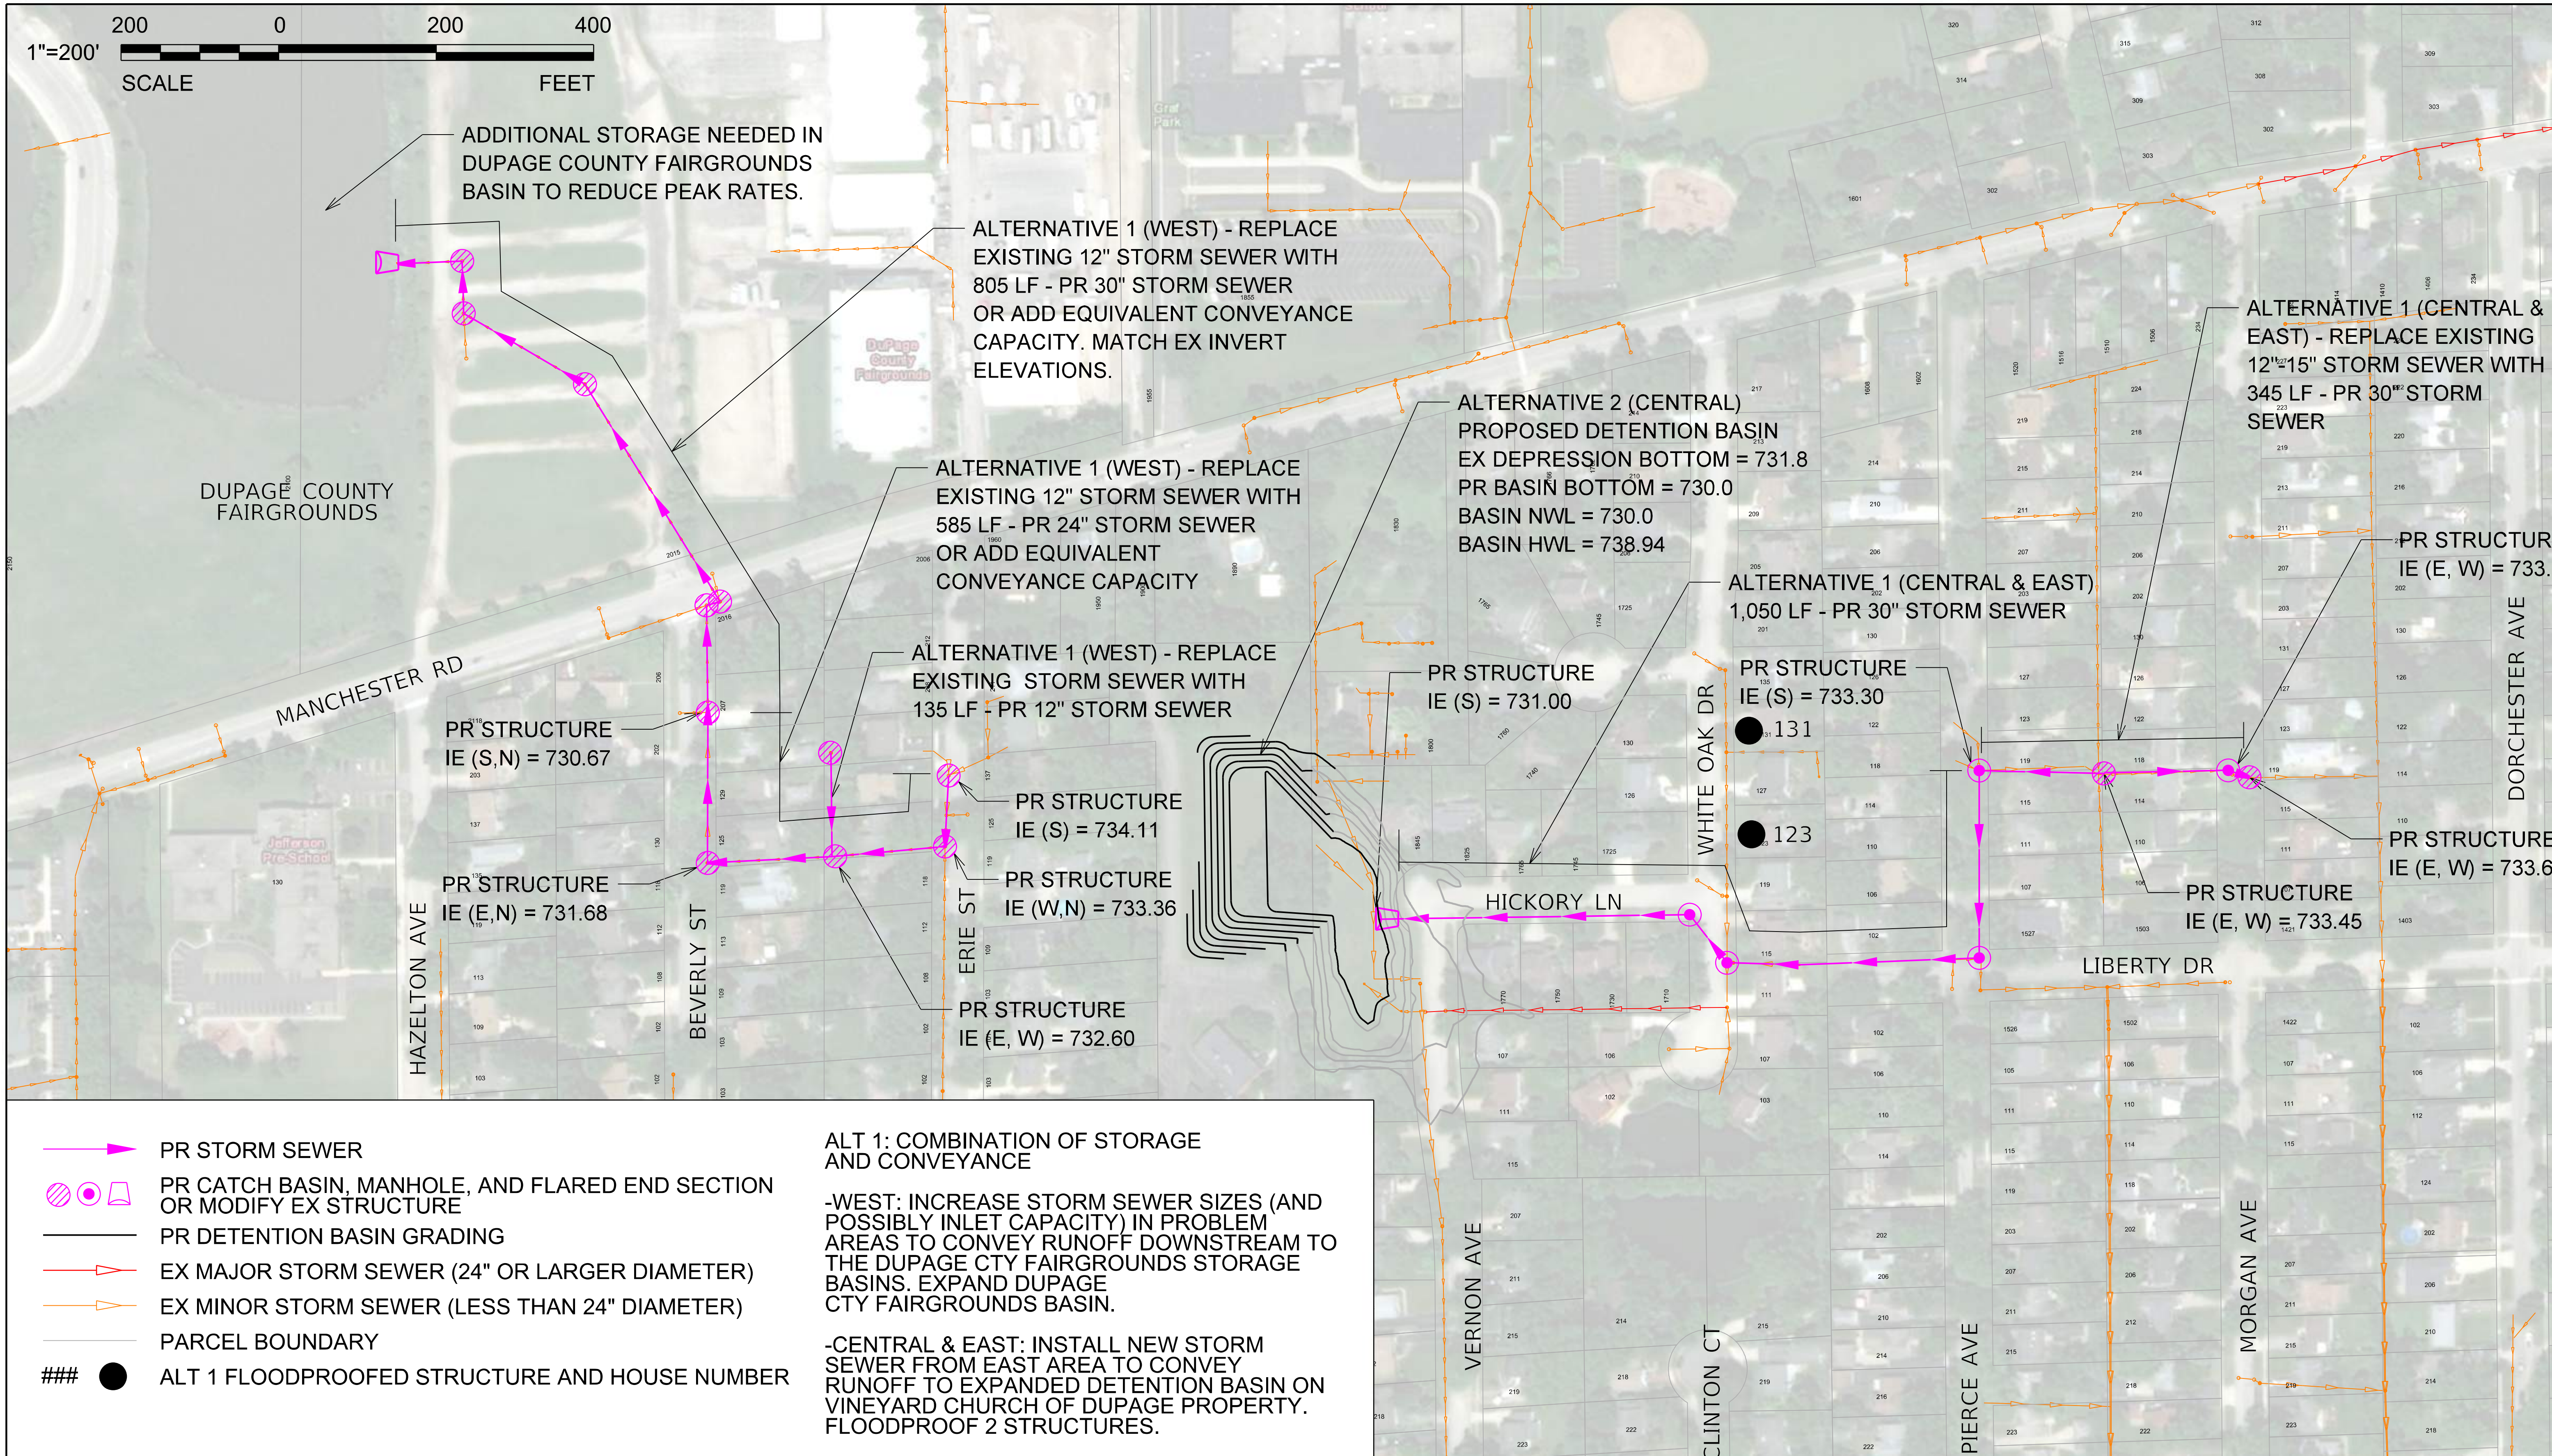

PR STORM SEWER

PR CATCH BASIN, MANHOLE, AND FLARED END SECTION OR MODIFY EX STRUCTURE

PR DETENTION BASIN GRADING

EX MAJOR STORM SEWER (24" OR LARGER DIAMETER)

EX MINOR STORM SEWER (LESS THAN 24" DIAMETER)

PARCEL BOUNDARY

ALT 1 FLOODPROOFED STRUCTURE AND HOUSE NUMBER

ALT 1: COMBINATION OF STORAGE AND CONVEYANCE

-WEST: INCREASE STORM SEWER SIZES (AND POSSIBLY INLET CAPACITY) IN PROBLEM AREAS TO CONVEY RUNOFF DOWNSTREAM TO THE DUPAGE CTY FAIRGROUNDS STORAGE BASINS. EXPAND DUPAGE CTY FAIRGROUNDS BASIN.

-CENTRAL & EAST: INSTALL NEW STORM SEWER FROM EAST AREA TO CONVEY RUNOFF TO EXPANDED DETENTION BASIN ON VINEYARD CHURCH OF DUPAGE PROPERTY. FLOODPROOF 2 STRUCTURES.

V3 Companies
7325 Janes Avenue
Woodridge, IL 60517
630.724.9200 phone
630.724.9202 fax
www.v3co.com
Visio, Vertere, Virtute... "The Vision to Transform with Excellence"

ERIE/MAYO FLOOD PRONE AREA STUDY

WHEATON ILLINOIS

EXHIBIT 16
ERIE - PROPOSED ALTERNATIVE 1

SCALE: 1"= 200'

$FILE$ 10/1/2018 10:26:09 AM

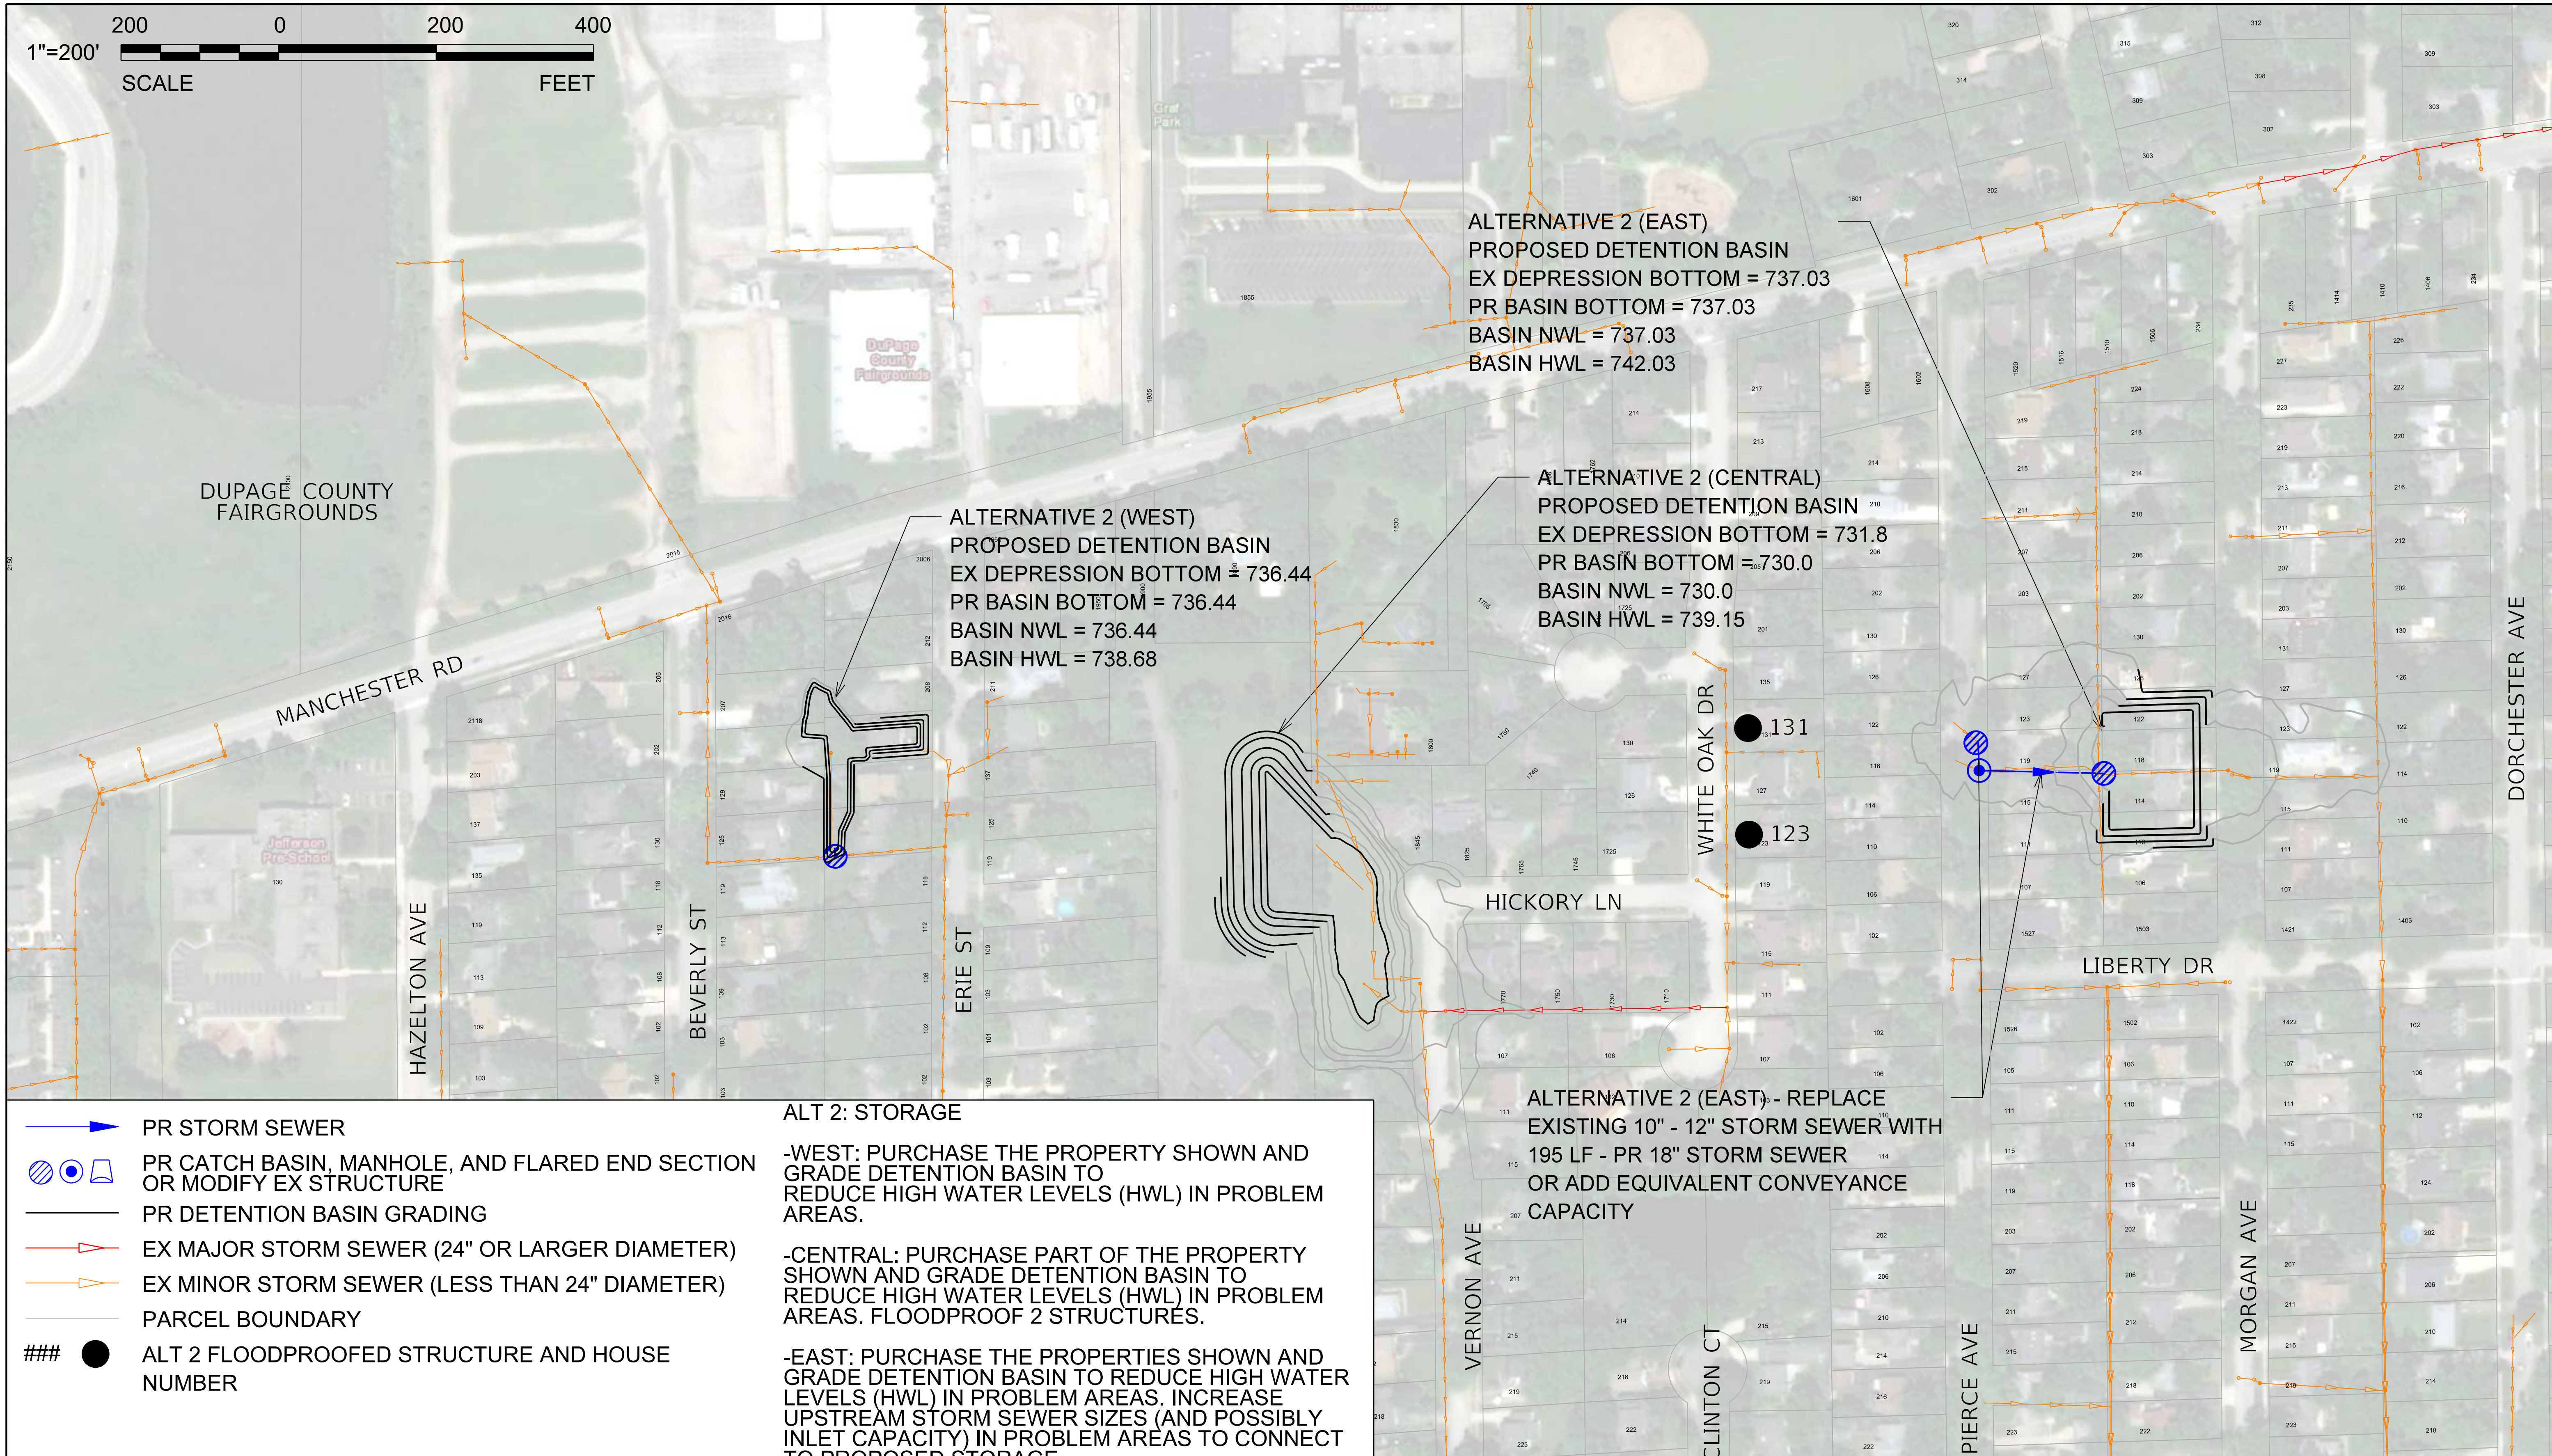

PR STORM SEWER

PR CATCH BASIN, MANHOLE, AND FLARED END SECTION OR MODIFY EX STRUCTURE

PR DETENTION BASIN GRADING

EX MAJOR STORM SEWER (24" OR LARGER DIAMETER)

EX MINOR STORM SEWER (LESS THAN 24" DIAMETER)

PARCEL BOUNDARY

ALT 2 FLOODPROOFED STRUCTURE AND HOUSE NUMBER

ALT 2: STORAGE

-WEST: PURCHASE THE PROPERTY SHOWN AND GRADE DETENTION BASIN TO REDUCE HIGH WATER LEVELS (HWL) IN PROBLEM AREAS.

-CENTRAL: PURCHASE PART OF THE PROPERTY SHOWN AND GRADE DETENTION BASIN TO REDUCE HIGH WATER LEVELS (HWL) IN PROBLEM AREAS. FLOODPROOF 2 STRUCTURES.

-EAST: PURCHASE THE PROPERTIES SHOWN AND GRADE DETENTION BASIN TO REDUCE HIGH WATER LEVELS (HWL) IN PROBLEM AREAS. INCREASE UPSTREAM STORM SEWER SIZES (AND POSSIBLY INLET CAPACITY) IN PROBLEM AREAS TO CONNECT TO PROPOSED STORAGE

V3 Companies
7325 Janes Avenue
Woodridge, IL 60517
630.724.9200 phone
630.724.9202 fax
www.v3co.com

Visio, Vertere, Virtute... "The Vision to Transform with Excellence"

ERIE/MAYO FLOOD PRONE AREA STUDY

WHEATON ILLINOIS

EXHIBIT 17
ERIE - PROPOSED ALTERNATIVE 2

SCALE: 1"= 200'

$FILE$ 10/1/2018 10:43:26 AM

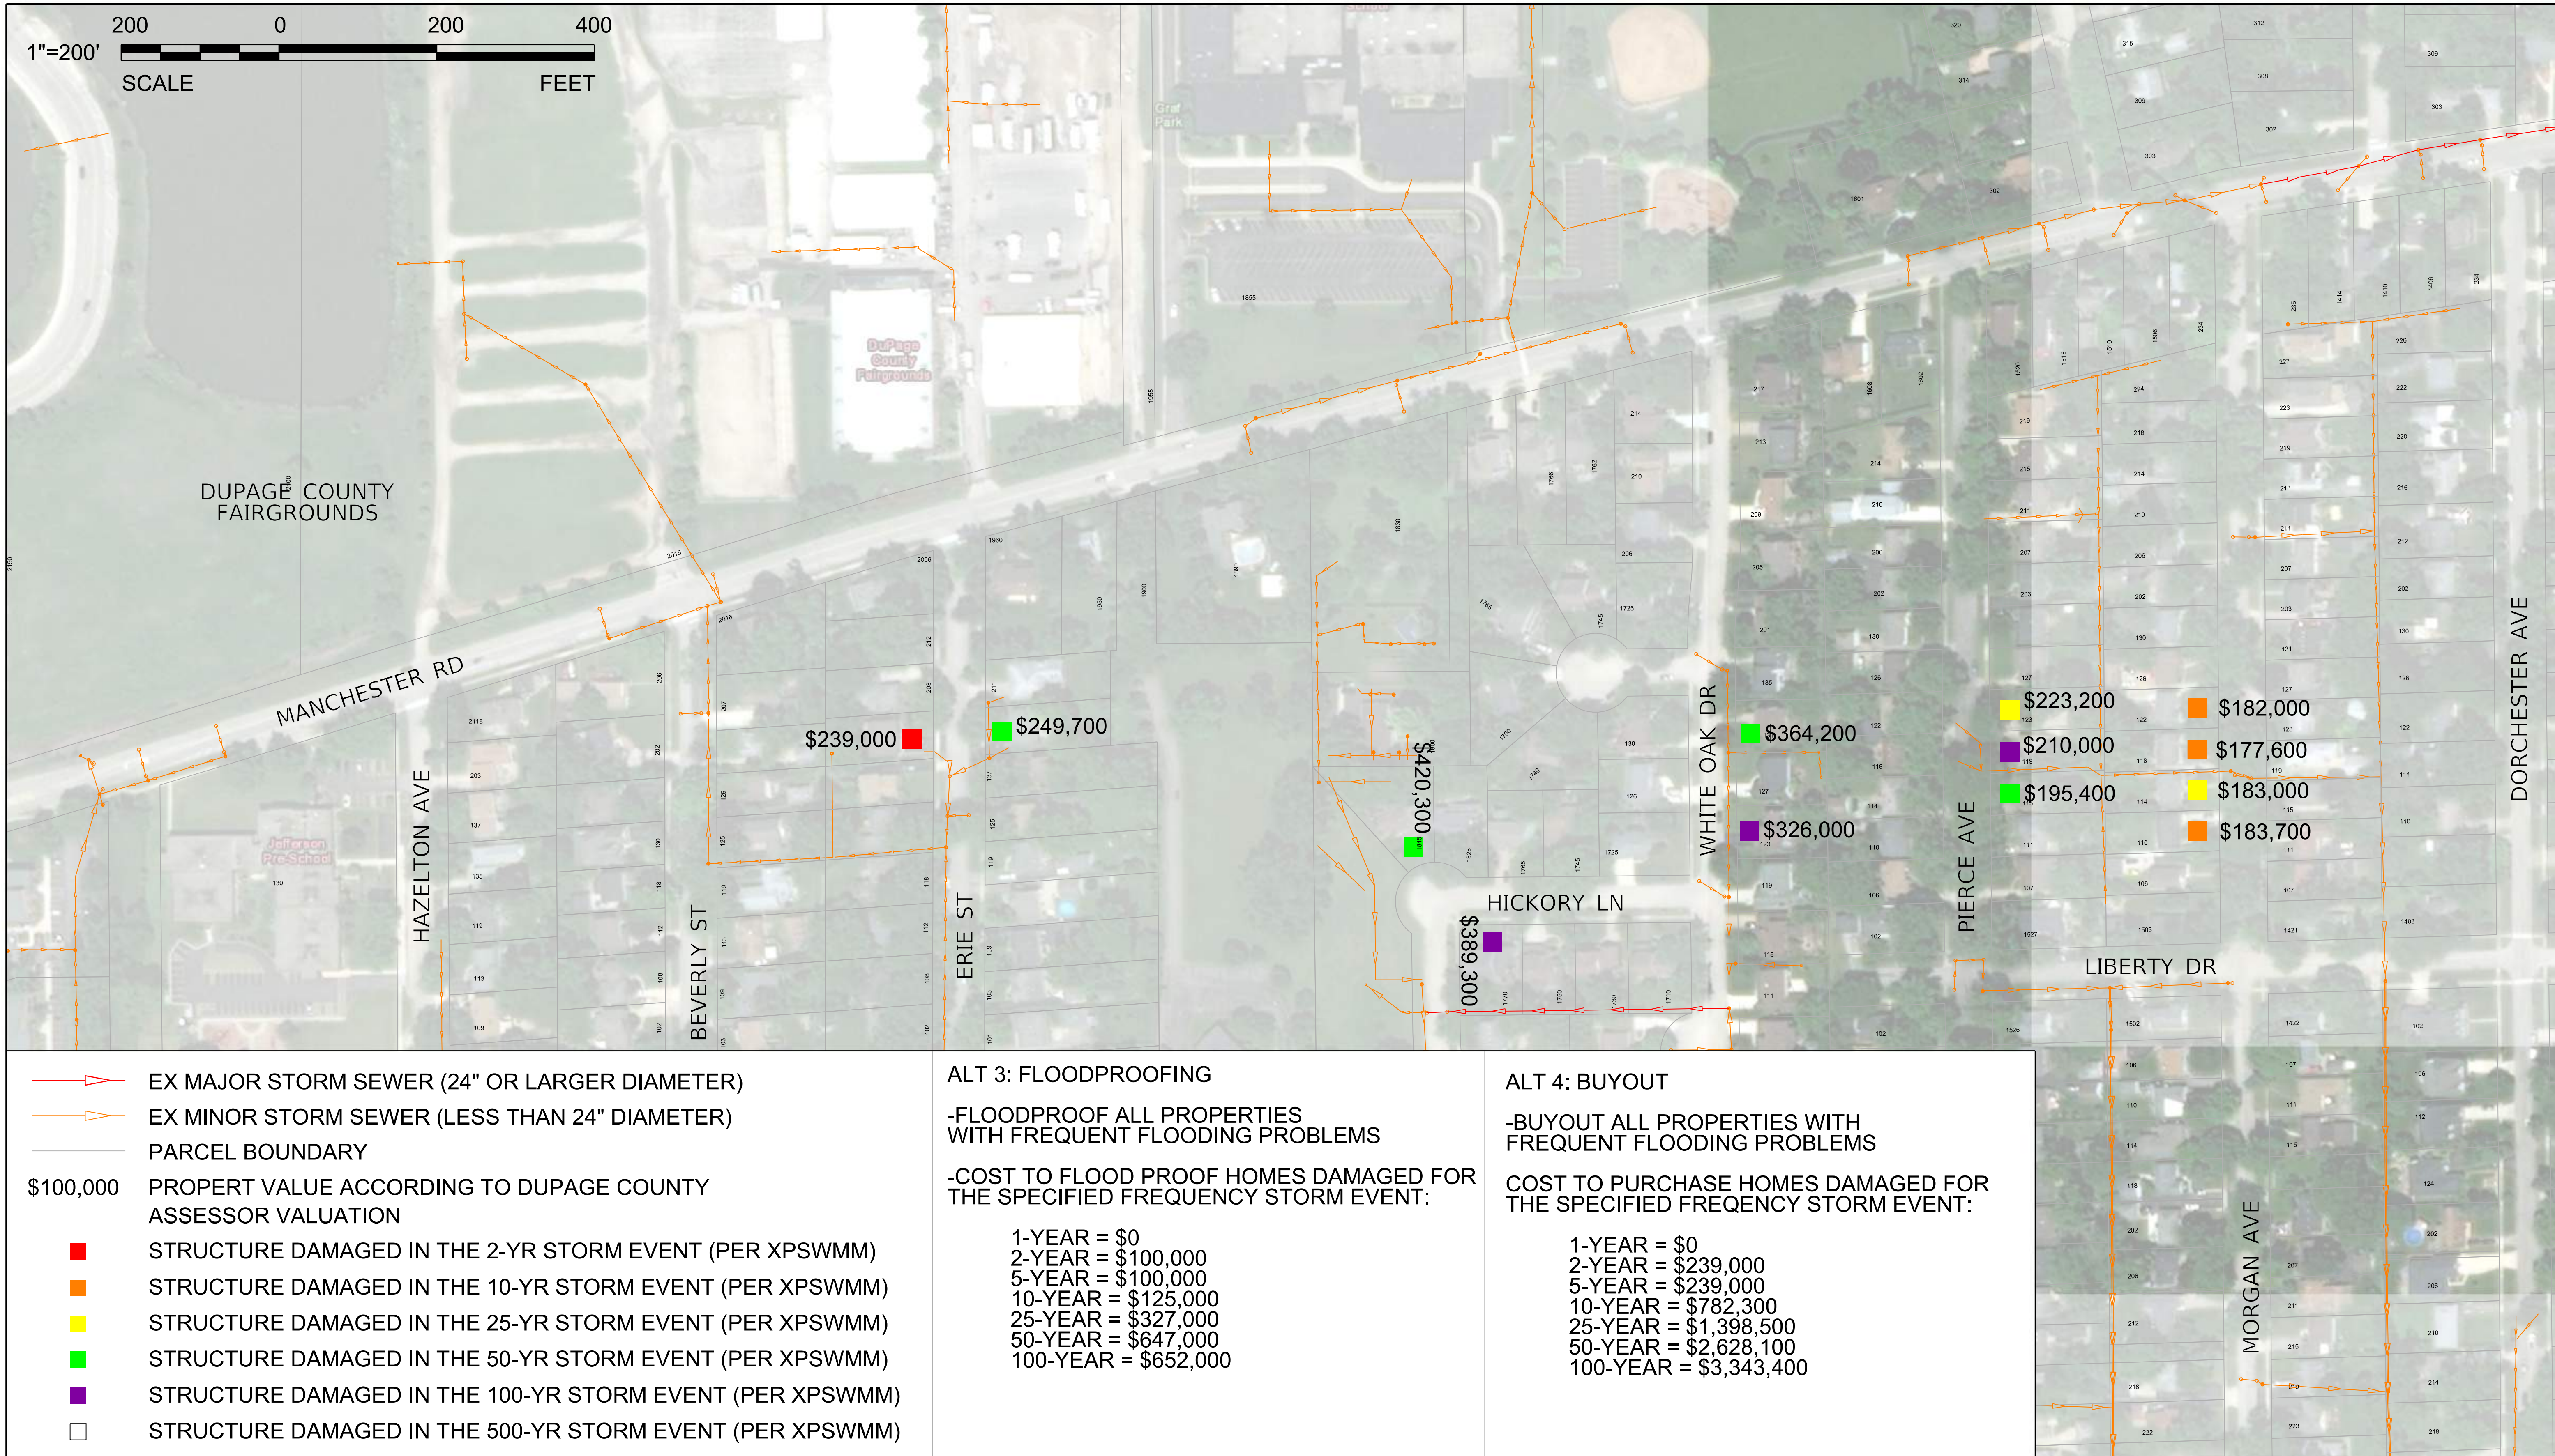

EX MAJOR STORM SEWER (24" OR LARGER DIAMETER)
EX MINOR STORM SEWER (LESS THAN 24" DIAMETER)
PARCEL BOUNDARY
$100,000 PROPERT VALUE ACCORDING TO DUPAGE COUNTY ASSESSOR VALUATION
STRUCTURE DAMAGED IN THE 2-YR STORM EVENT (PER XPSWMM)
STRUCTURE DAMAGED IN THE 10-YR STORM EVENT (PER XPSWMM)
STRUCTURE DAMAGED IN THE 25-YR STORM EVENT (PER XPSWMM)
STRUCTURE DAMAGED IN THE 50-YR STORM EVENT (PER XPSWMM)
STRUCTURE DAMAGED IN THE 100-YR STORM EVENT (PER XPSWMM)
STRUCTURE DAMAGED IN THE 500-YR STORM EVENT (PER XPSWMM)

ALT 3: FLOODPROOFING

-FLOODPROOF ALL PROPERTIES WITH FREQUENT FLOODING PROBLEMS

-COST TO FLOOD PROOF HOMES DAMAGED FOR THE SPECIFIED FREQUENCY STORM EVENT:

1-YEAR = $0
2-YEAR = $100,000
5-YEAR = $100,000
10-YEAR = $125,000
25-YEAR = $327,000
50-YEAR = $647,000
100-YEAR = $652,000

ALT 4: BUYOUT

-BUYOUT ALL PROPERTIES WITH FREQUENT FLOODING PROBLEMS

COST TO PURCHASE HOMES DAMAGED FOR THE SPECIFIED FREQENCY STORM EVENT:

1-YEAR = $0
2-YEAR = $239,000
5-YEAR = $239,000
10-YEAR = $782,300
25-YEAR = $1,398,500
50-YEAR = $2,628,100
100-YEAR = $3,343,400

V3 Companies
7325 Janes Avenue
Woodridge, IL 60517
630.724.9200 phone
630.724.9202 fax
www.v3co.com
Visio, Vertere, Virtute... "The Vision to Transform with Excellence"

ERIE/MAYO FLOOD PRONE AREA STUDY

WHEATON ILLINOIS

EXHIBIT 18
ERIE - PROPOSED ALTERNATIVE 3 & 4

N E S W

SCALE: 1"= 200'

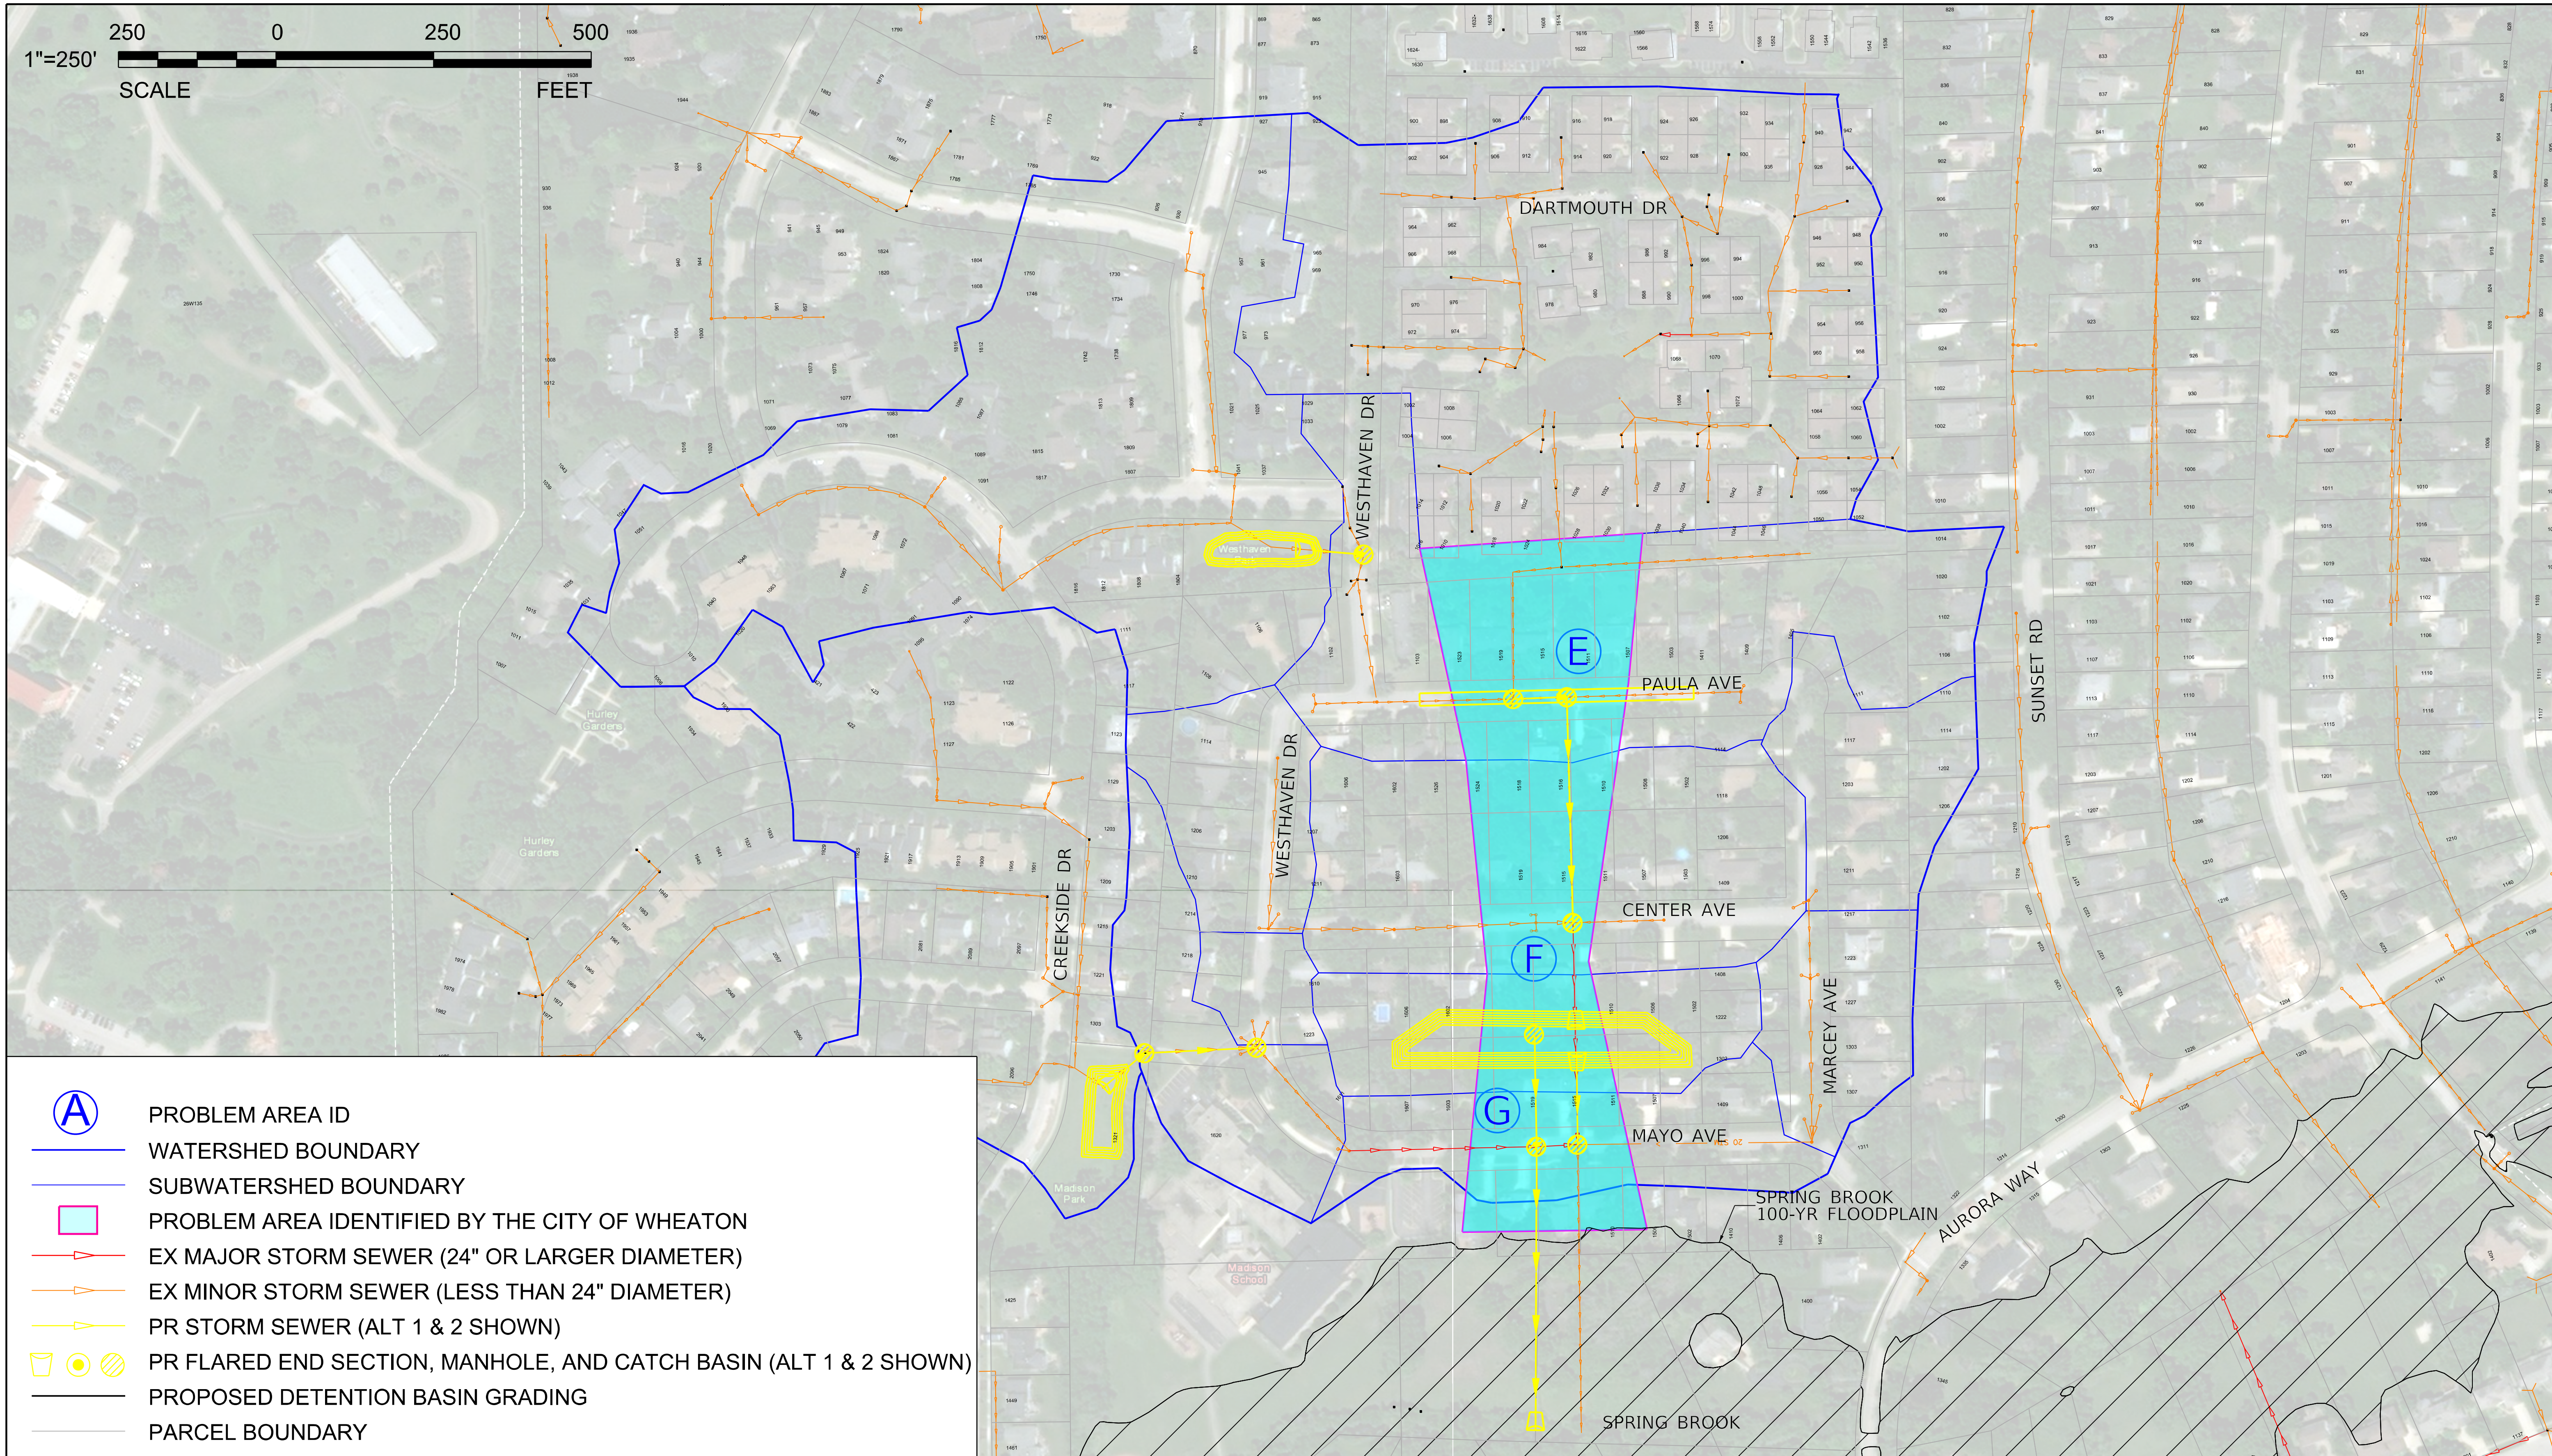

V3 Companies
7325 Janes Avenue
Woodridge, IL 60517
630.724.9200 phone
630.724.9202 fax
www.v3co.com

Visio, Vertere, Virtute... "The Vision to Transform with Excellence"

ERIE/MAYO FLOOD PRONE AREA STUDY

WHEATON ILLINOIS

EXHIBIT 19
MAYO - PROPOSED CONDITIONS OVERVIEW

SCALE: 1"= 250'

$FILE$ 8/6/2018 7:39:57 AM

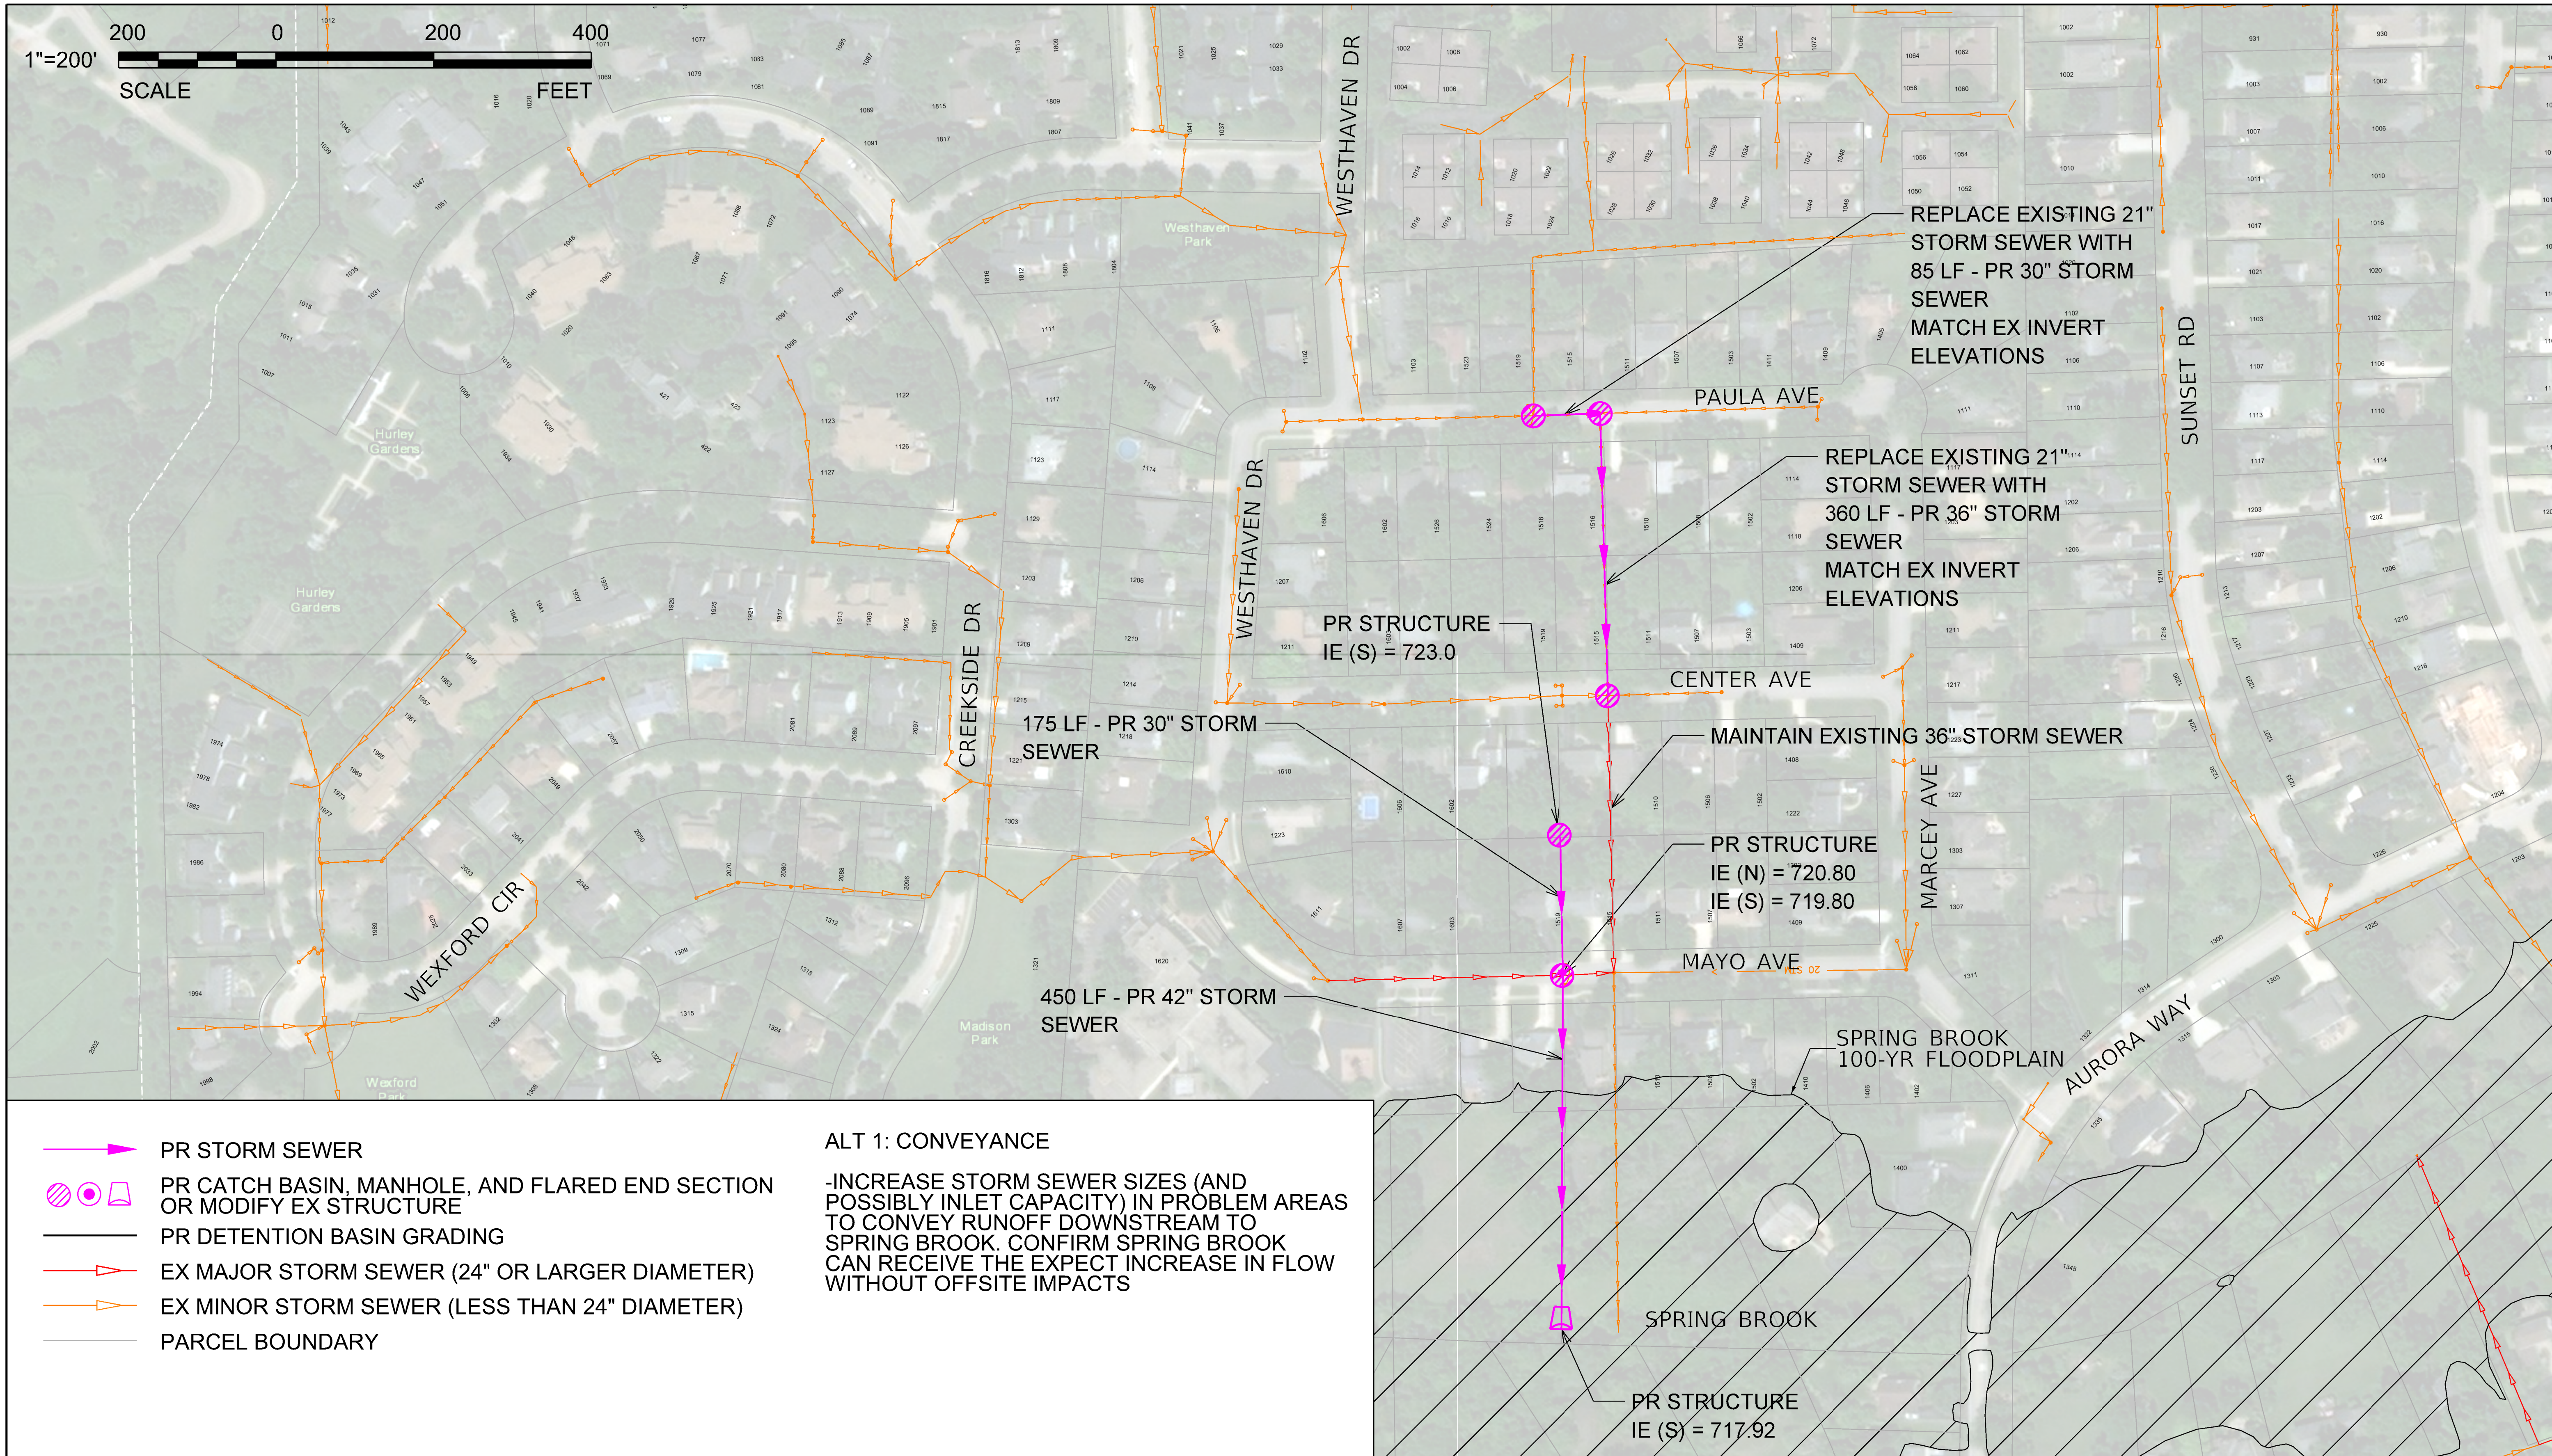

ALT 1: CONVEYANCE

-INCREASE STORM SEWER SIZES (AND POSSIBLY INLET CAPACITY) IN PROBLEM AREAS TO CONVEY RUNOFF DOWNSTREAM TO SPRING BROOK. CONFIRM SPRING BROOK CAN RECEIVE THE EXPECT INCREASE IN FLOW WITHOUT OFFSITE IMPACTS

V3 Companies
7325 Janes Avenue
Woodridge, IL 60517
630.724.9200 phone
630.724.9202 fax
www.v3co.com

ERIE/MAYO FLOOD PRONE AREA STUDY

WHEATON ILLINOIS

EXHIBIT 20
MAYO - PROPOSED ALTERNATIVE 1

SCALE: 1"= 200'

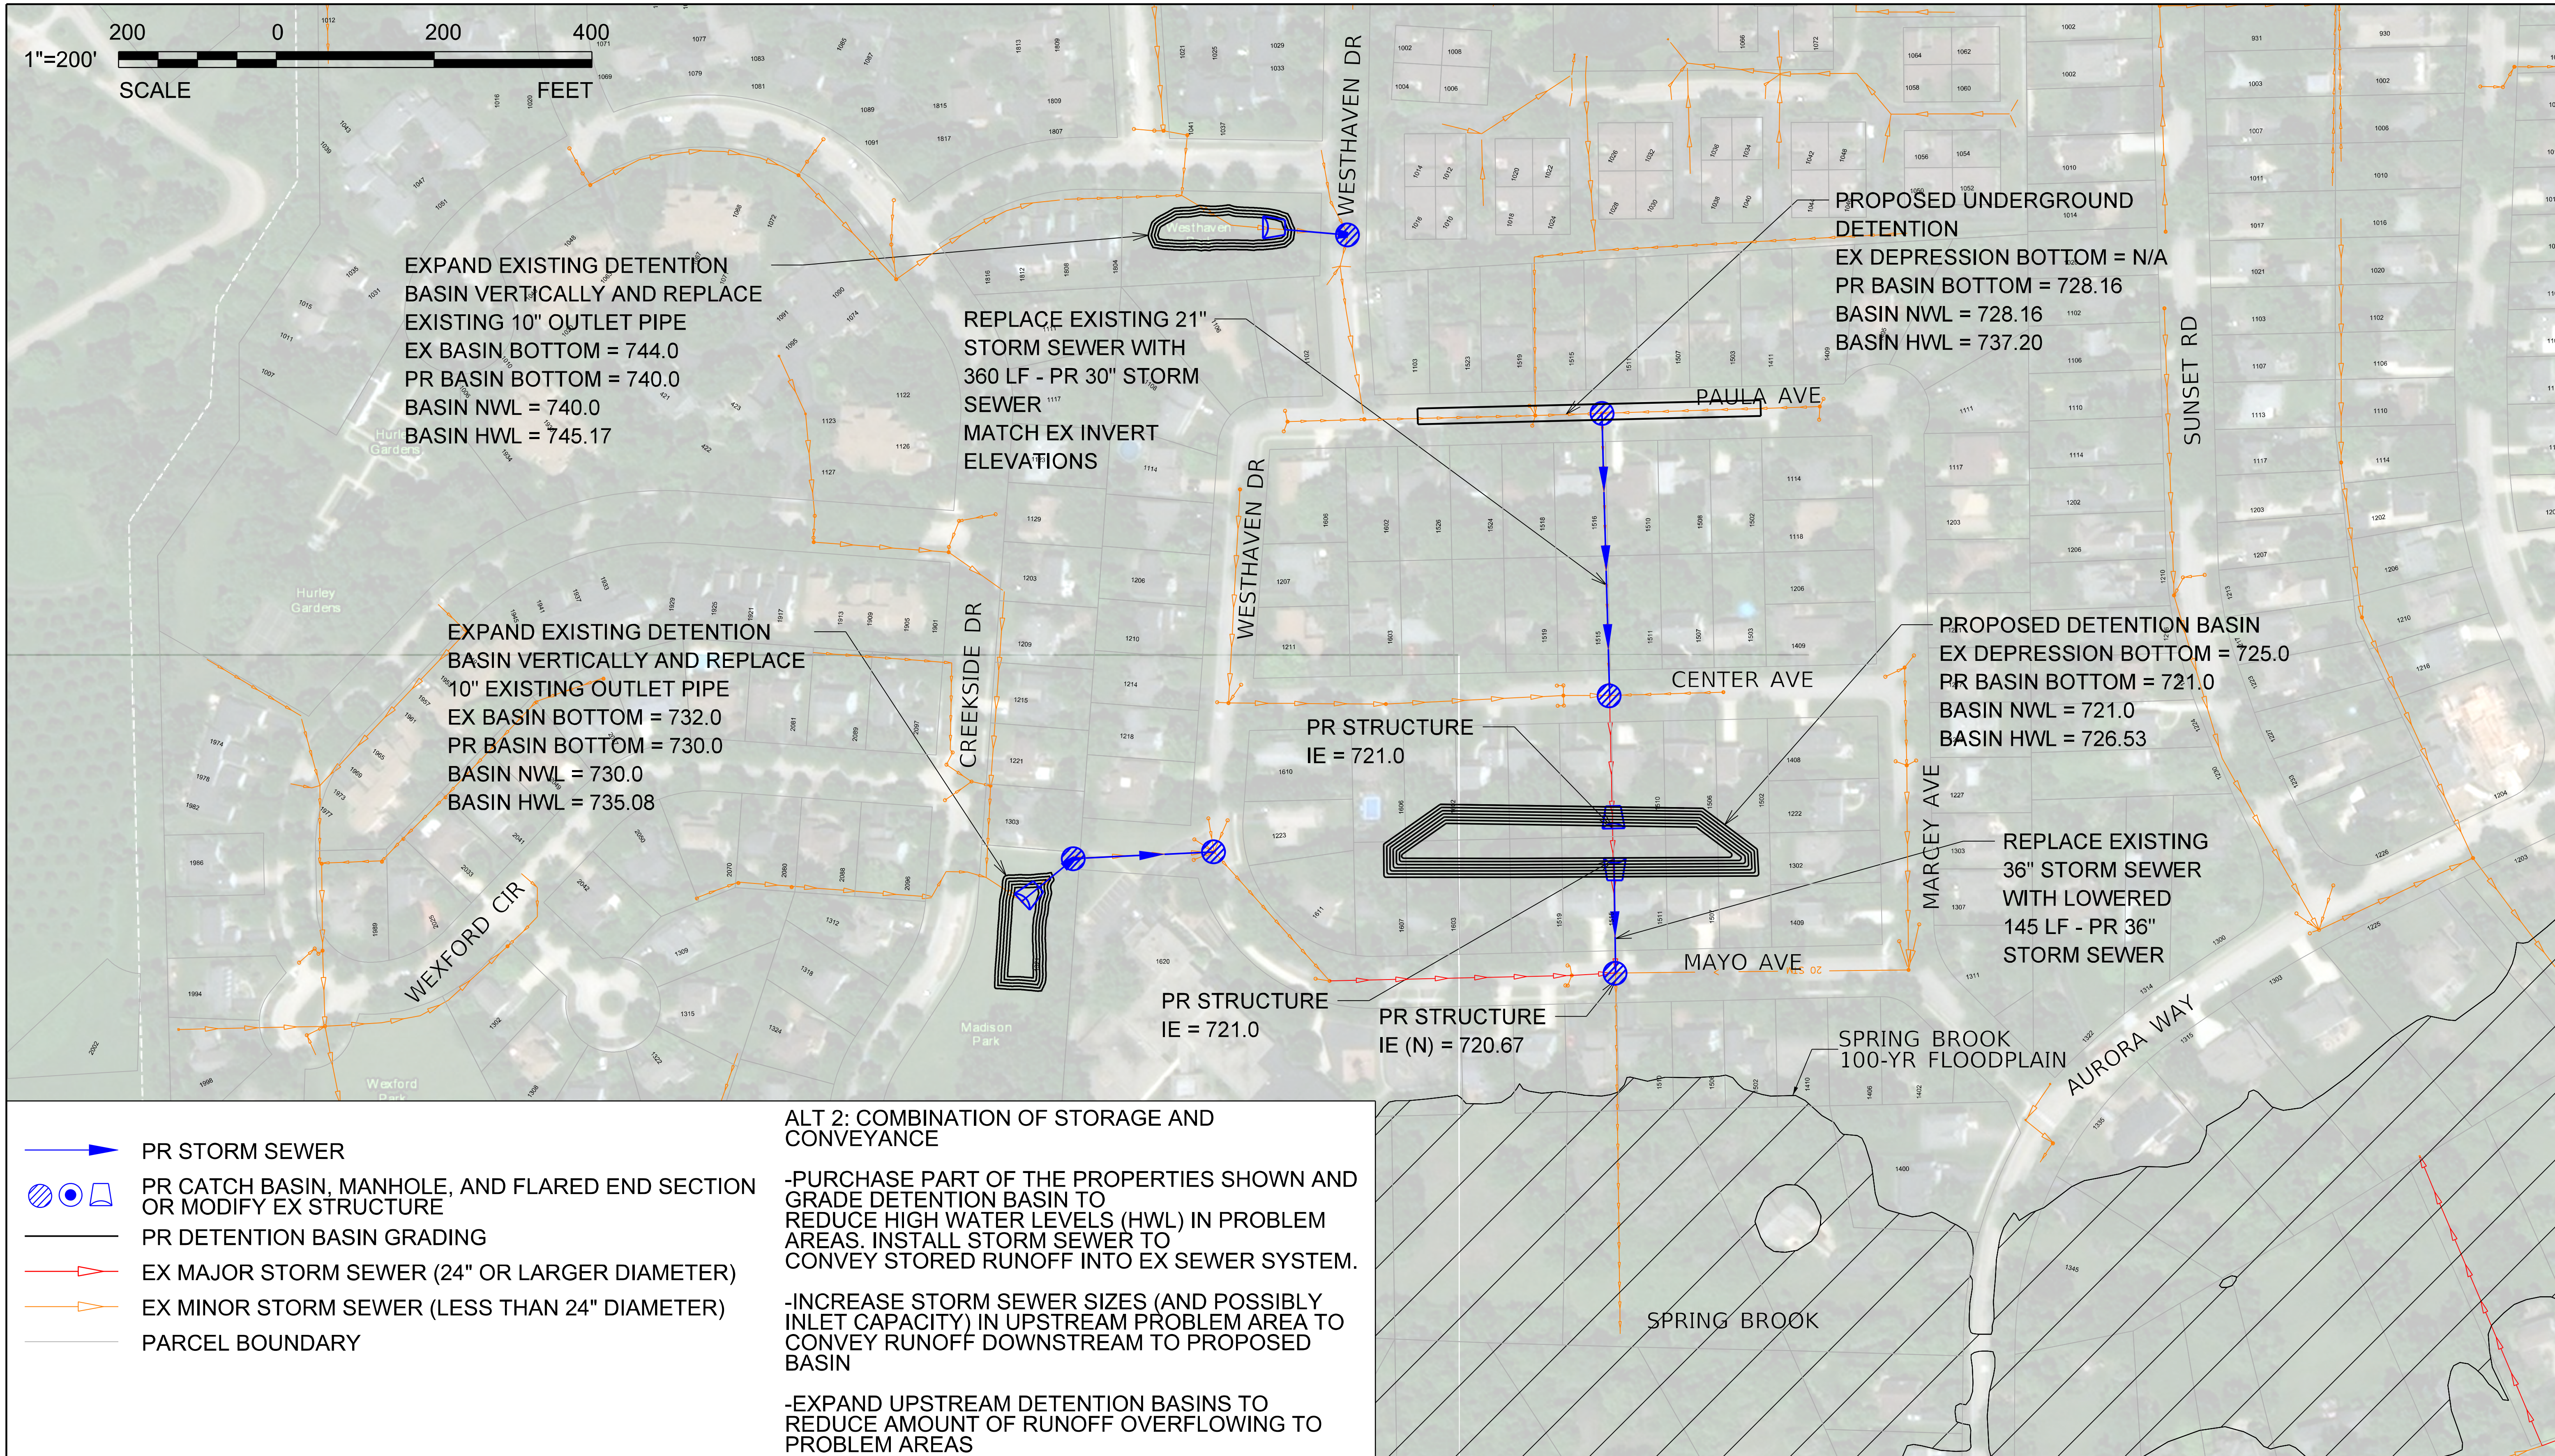

V3 Companies
7325 Janes Avenue
Woodridge, IL 60517
630.724.9200 phone
630.724.9202 fax
www.v3co.com

Visio, Vertere, Virtute... "The Vision to Transform with Excellence"

ERIE/MAYO FLOOD PRONE AREA STUDY

WHEATON ILLINOIS

EXHIBIT 21
MAYO - PROPOSED ALTERNATIVE 2

SCALE: 1"= 200'

$FILES$ 8/6/2018 7:40:16 AM

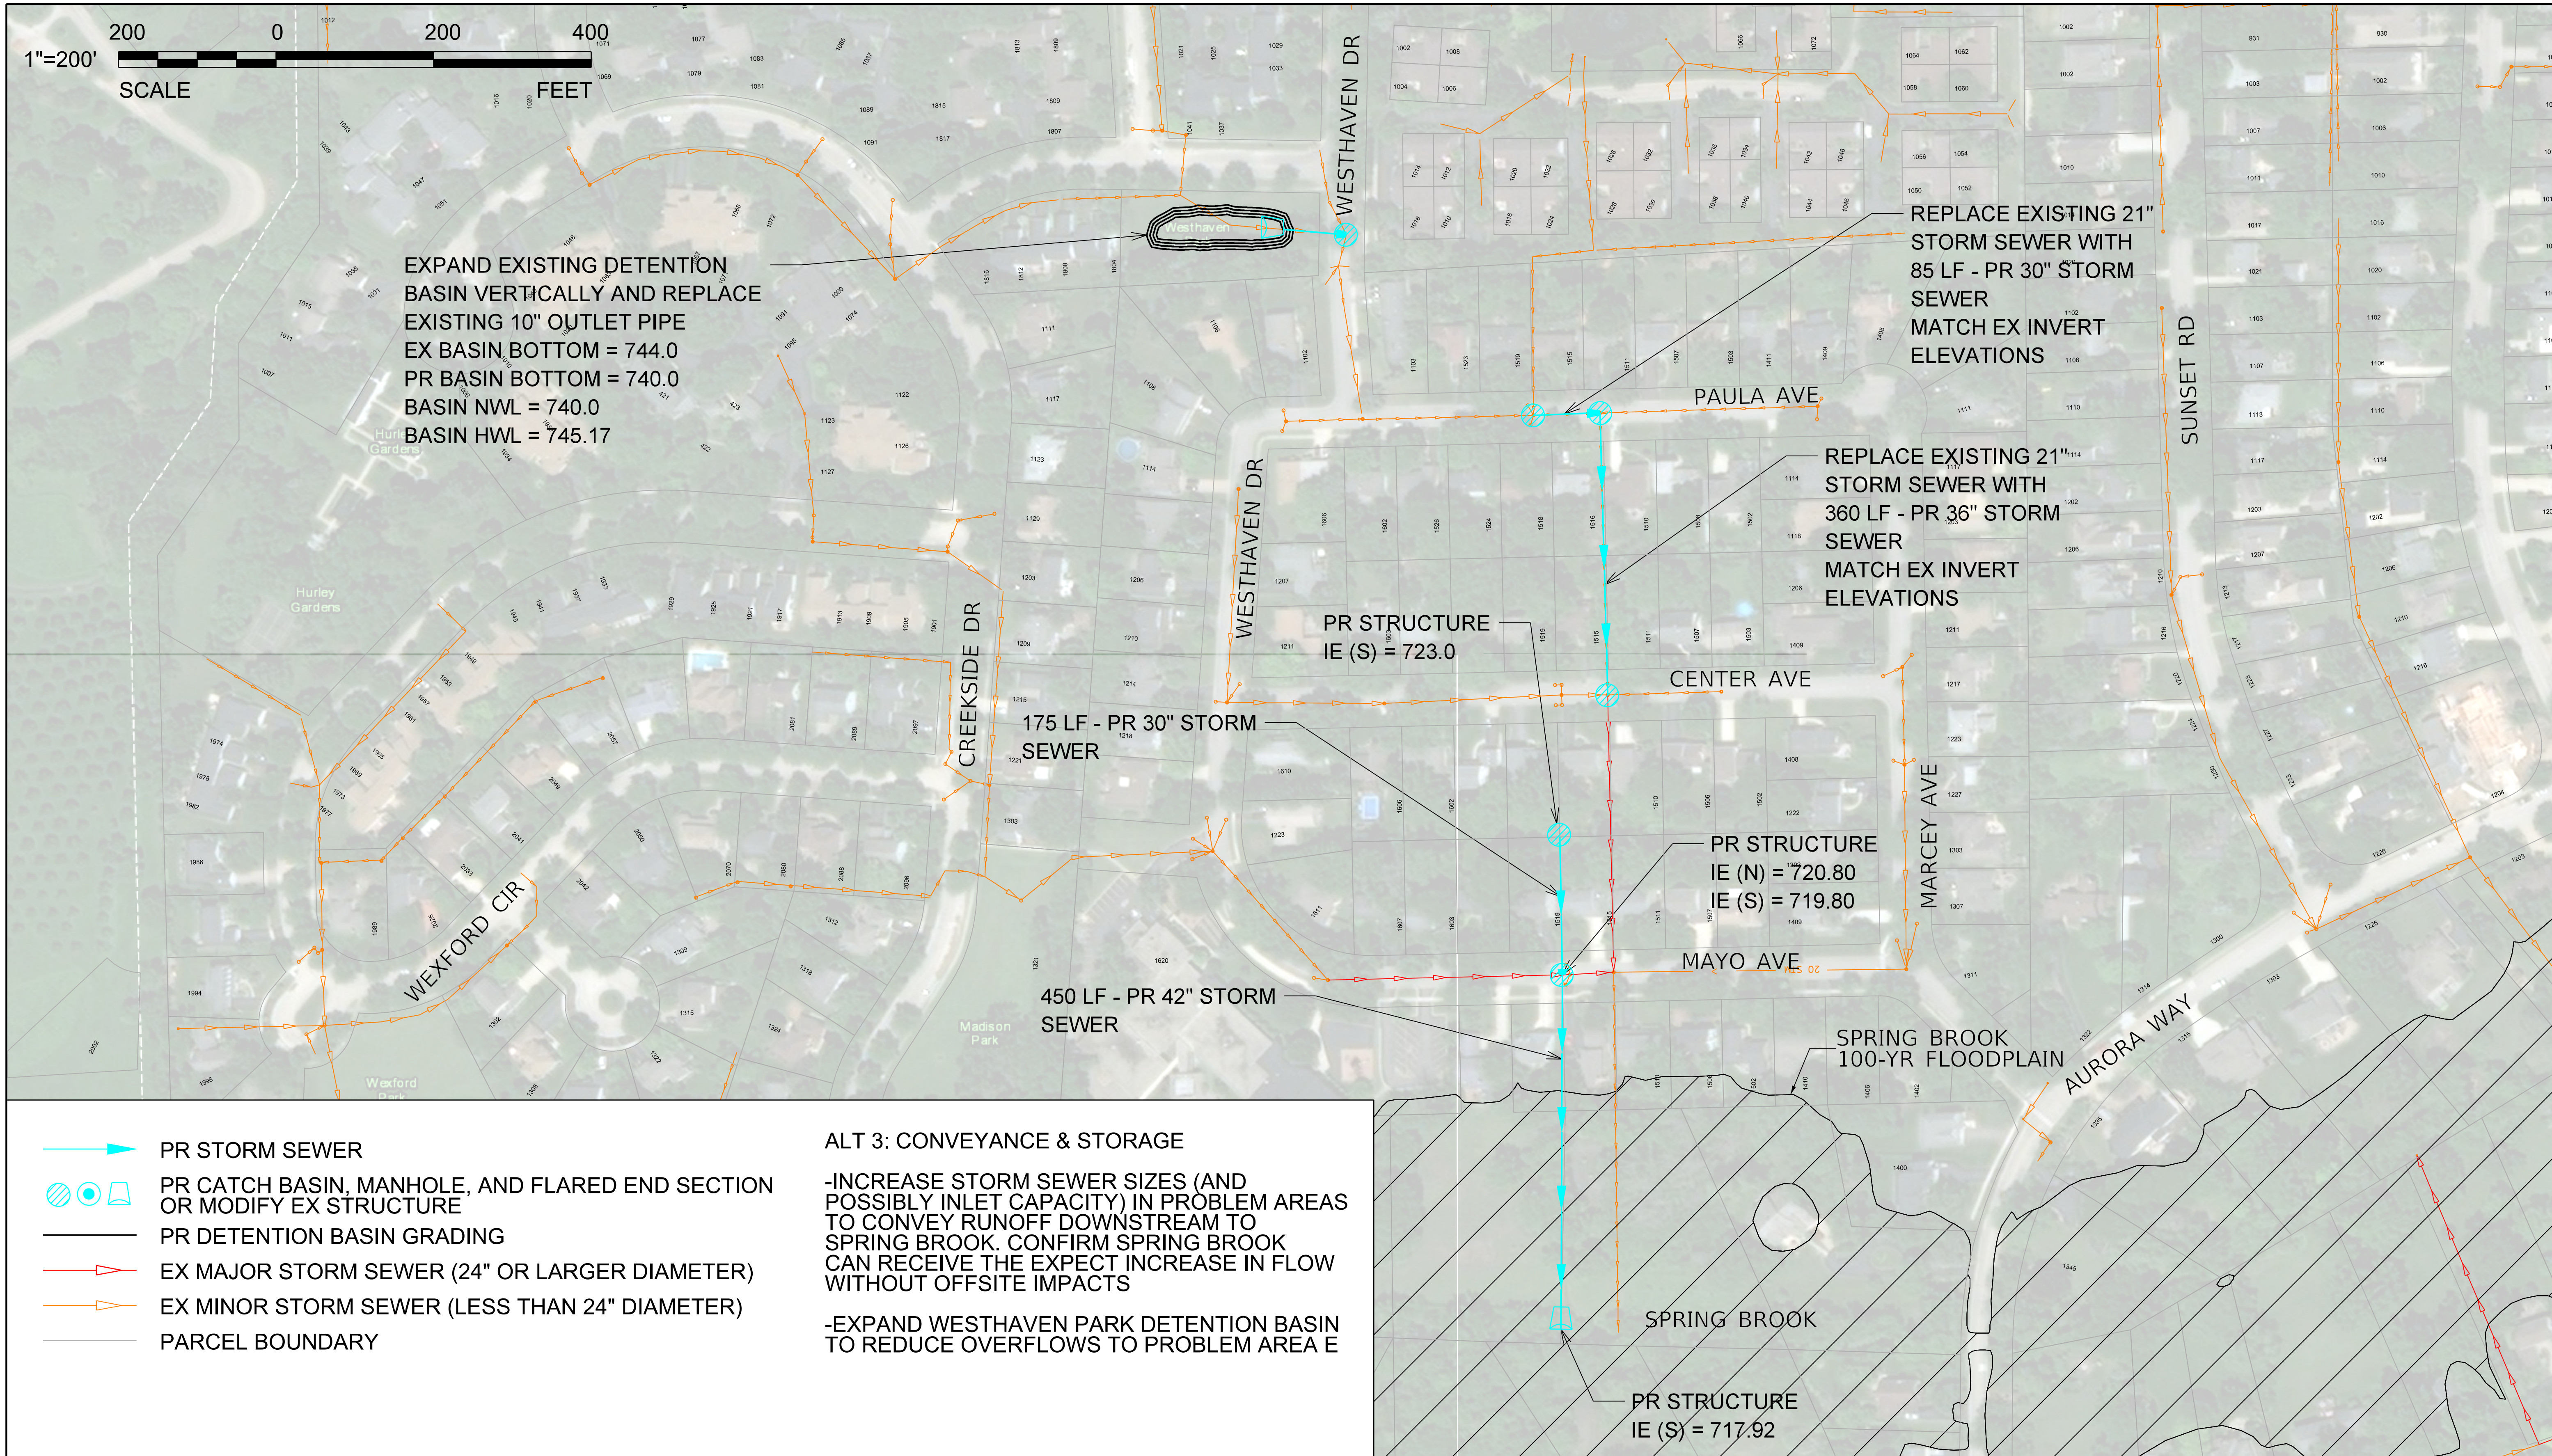

PR STORM SEWER
PR CATCH BASIN, MANHOLE, AND FLARED END SECTION OR MODIFY EX STRUCTURE
PR DETENTION BASIN GRADING
EX MAJOR STORM SEWER (24" OR LARGER DIAMETER)
EX MINOR STORM SEWER (LESS THAN 24" DIAMETER)
PARCEL BOUNDARY

ALT 3: CONVEYANCE & STORAGE

-INCREASE STORM SEWER SIZES (AND POSSIBLY INLET CAPACITY) IN PROBLEM AREAS TO CONVEY RUNOFF DOWNSTREAM TO SPRING BROOK. CONFIRM SPRING BROOK CAN RECEIVE THE EXPECT INCREASE IN FLOW WITHOUT OFFSITE IMPACTS

-EXPAND WESTHAVEN PARK DETENTION BASIN TO REDUCE OVERFLOWS TO PROBLEM AREA E

V3 Companies
7325 Janes Avenue
Woodridge, IL 60517
630.724.9200 phone
630.724.9202 fax
www.v3co.com

Visio, Vertere, Virtute... "The Vision to Transform with Excellence"

ERIE/MAYO FLOOD PRONE AREA STUDY

WHEATON ILLINOIS

EXHIBIT 22
MAYO - PROPOSED ALTERNATIVE 3

SCALE: 1"= 200'

$FILES$ 8/6/2018 7:40:25 AM

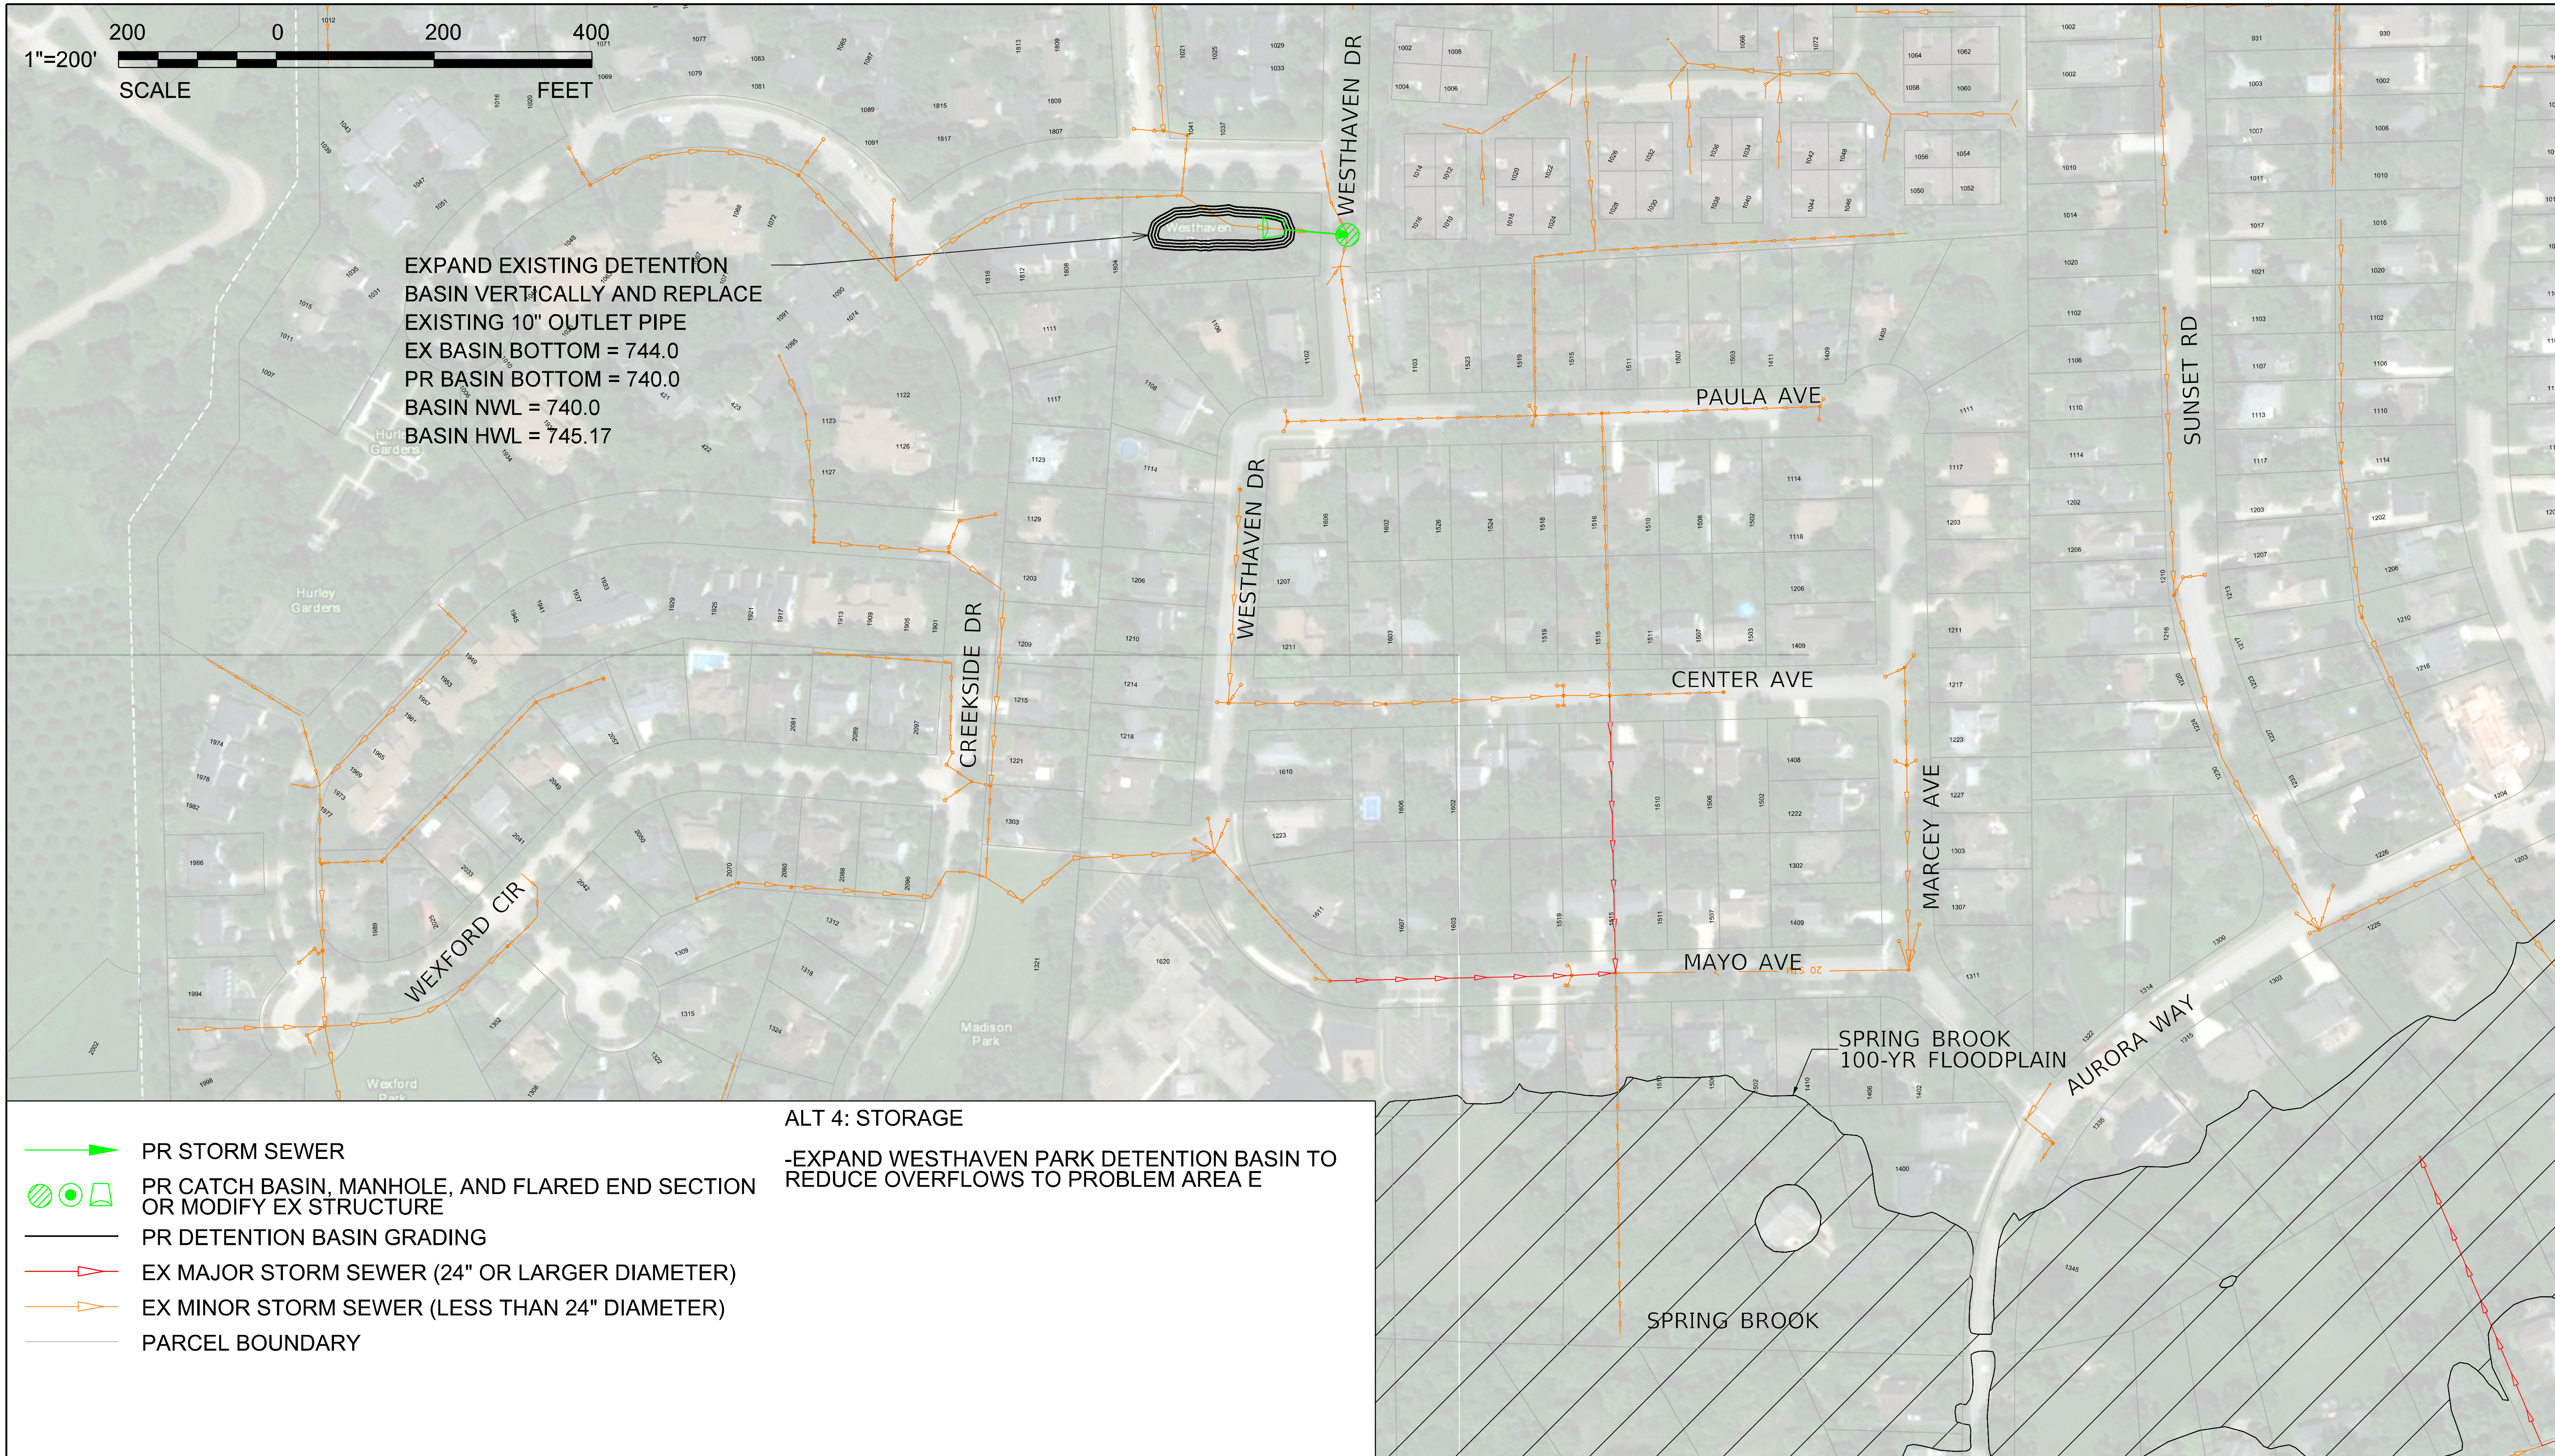

ALT 4: STORAGE

-EXPAND WESTHAVEN PARK DETENTION BASIN TO REDUCE OVERFLOWS TO PROBLEM AREA E

V3 Companies
7325 Janes Avenue
Woodridge, IL 60517
630.724.9200 phone
630.724.9202 fax
www.v3co.com
Visio, Vertere, Virtute... "The Vision to Transform with Excellence"

ERIE/MAYO FLOOD PRONE AREA STUDY

WHEATON ILLINOIS

EXHIBIT 23
MAYO - PROPOSED ALTERNATIVE 4

SCALE: 1"= 200'

$FILE$ 8/6/2018 7:40:33 AM

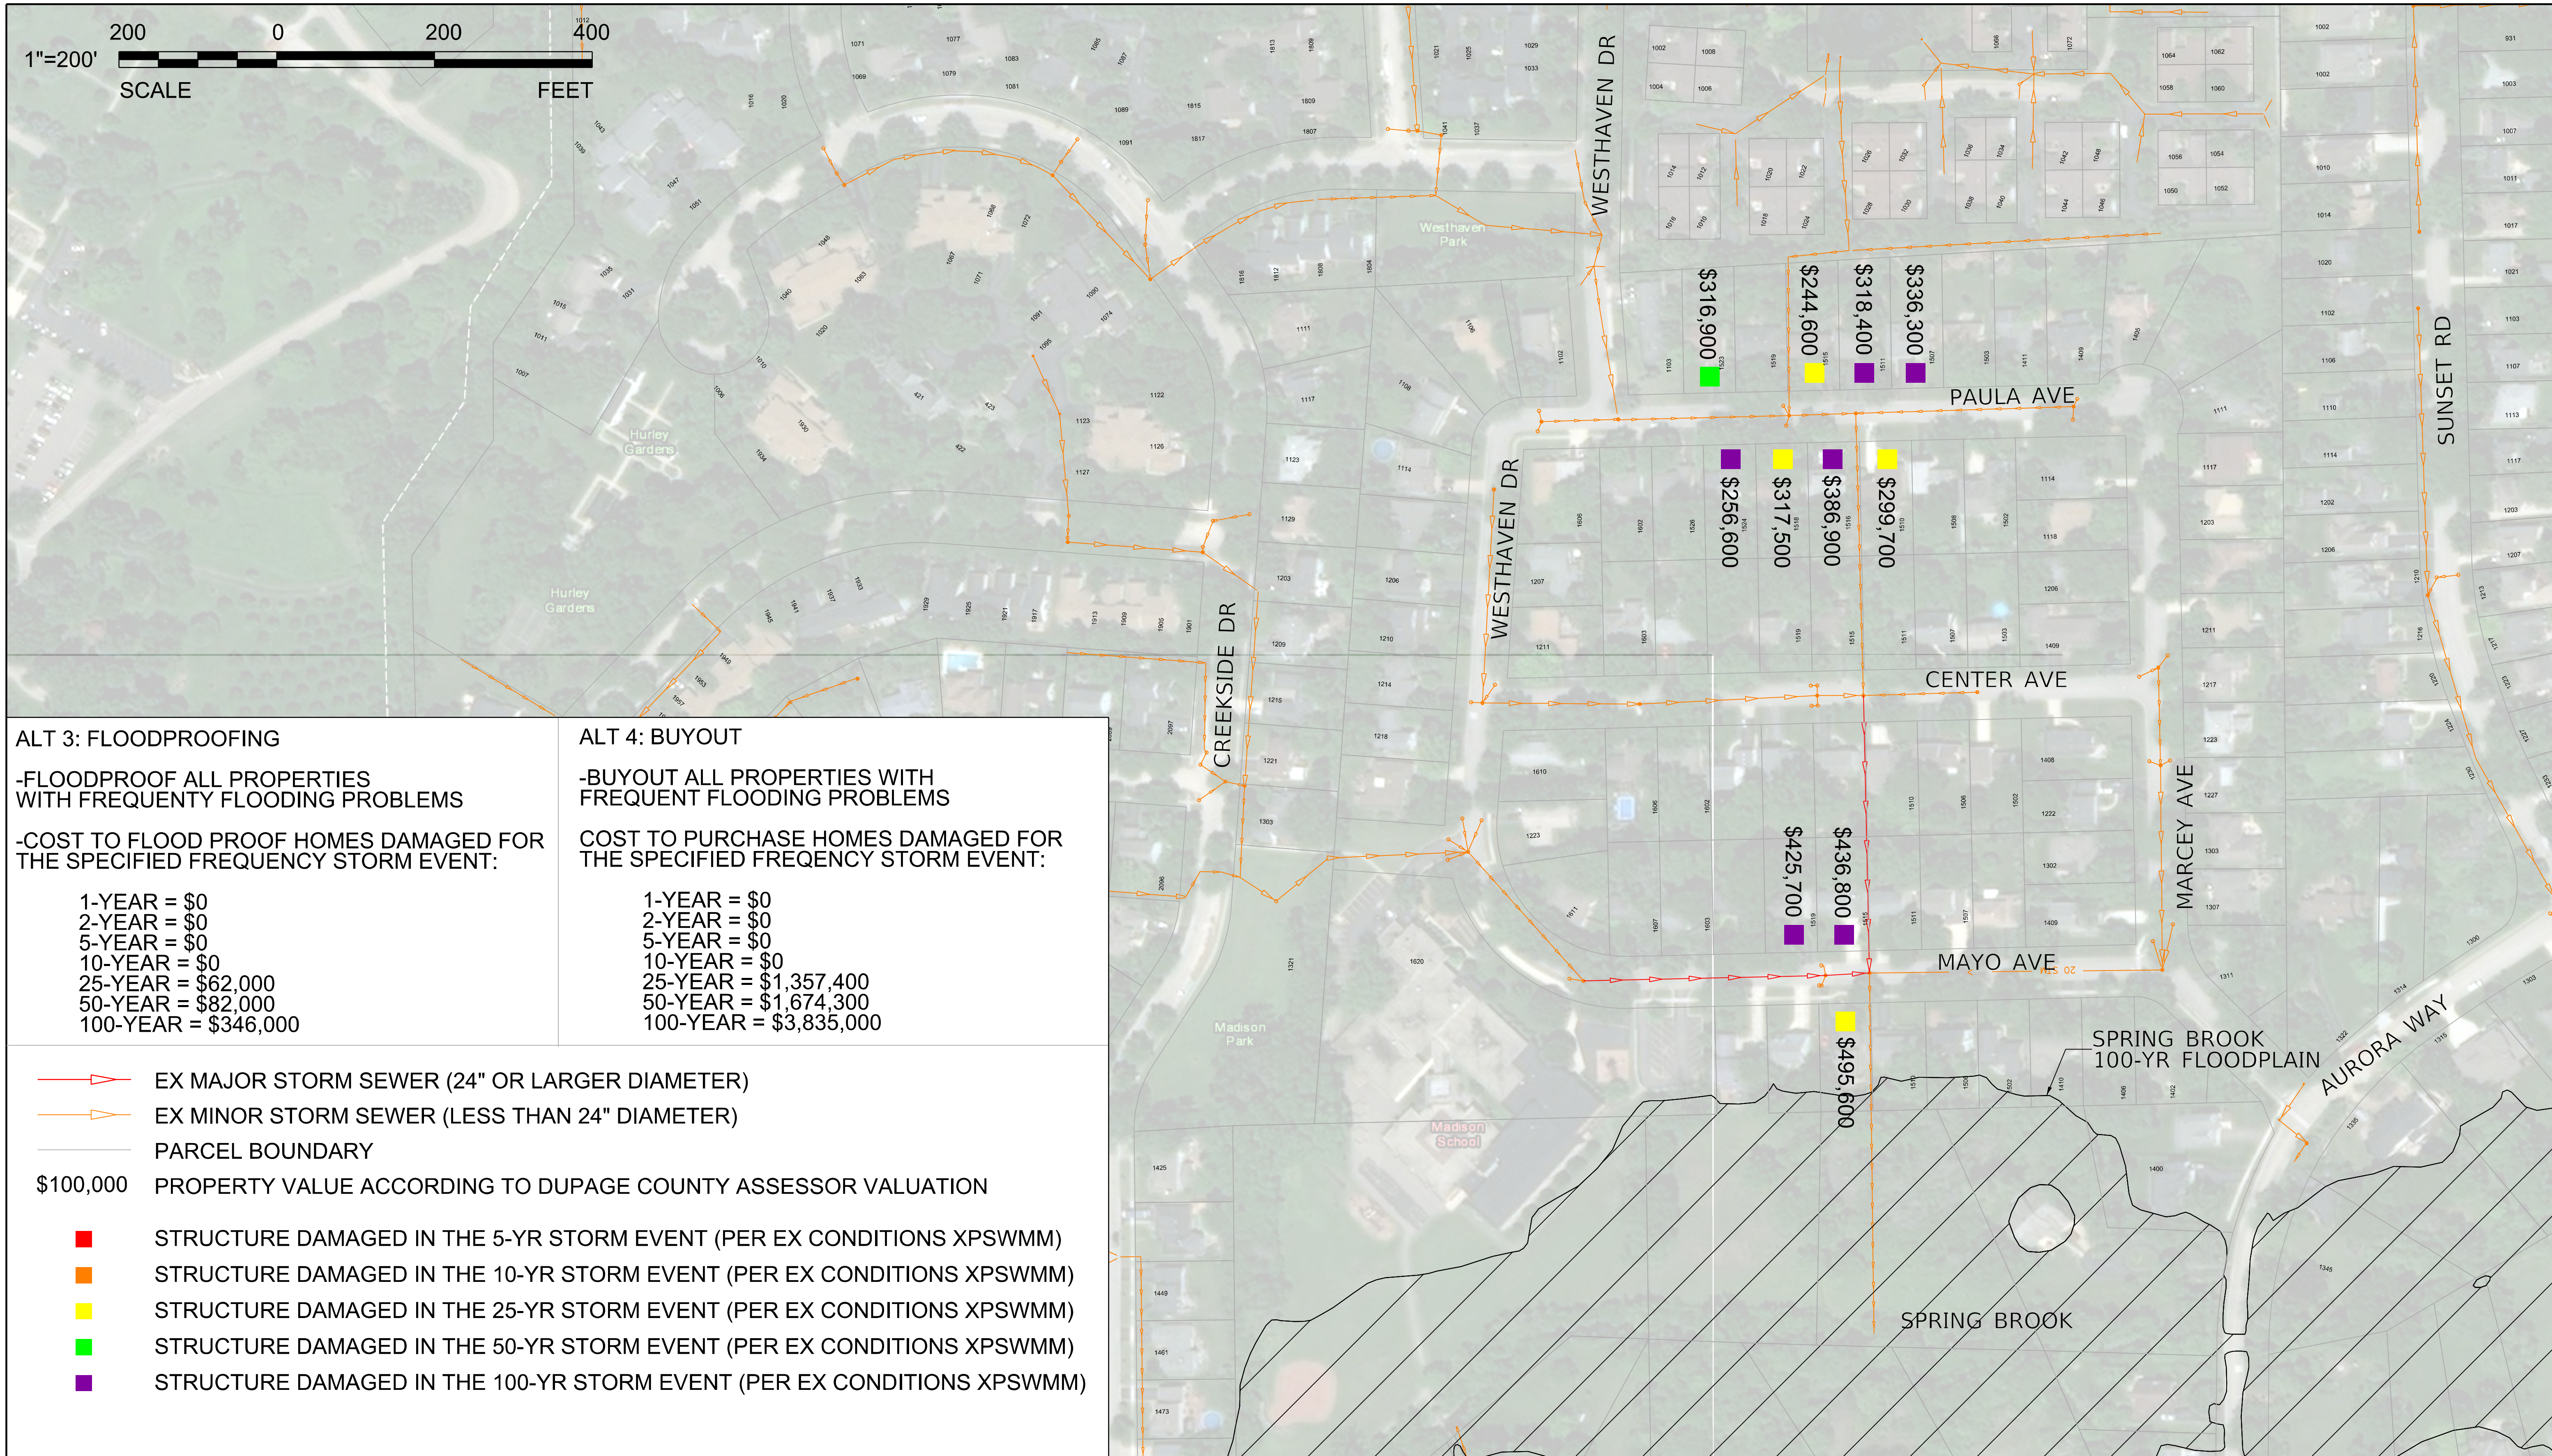

ALT 3: FLOODPROOFING

-FLOODPROOF ALL PROPERTIES WITH FREQUENTY FLOODING PROBLEMS

-COST TO FLOOD PROOF HOMES DAMAGED FOR THE SPECIFIED FREQUENCY STORM EVENT:

1-YEAR = $0
2-YEAR = $0
5-YEAR = $0
10-YEAR = $0
25-YEAR = $62,000
50-YEAR = $82,000
100-YEAR = $346,000

ALT 4: BUYOUT

-BUYOUT ALL PROPERTIES WITH FREQUENT FLOODING PROBLEMS

COST TO PURCHASE HOMES DAMAGED FOR THE SPECIFIED FREQENCY STORM EVENT:

1-YEAR = $0
2-YEAR = $0
5-YEAR = $0
10-YEAR = $0
25-YEAR = $1,357,400
50-YEAR = $1,674,300
100-YEAR = $3,835,000

EX MAJOR STORM SEWER (24" OR LARGER DIAMETER)
EX MINOR STORM SEWER (LESS THAN 24" DIAMETER)
PARCEL BOUNDARY
$100,000 PROPERTY VALUE ACCORDING TO DUPAGE COUNTY ASSESSOR VALUATION

STRUCTURE DAMAGED IN THE 5-YR STORM EVENT (PER EX CONDITIONS XPSWMM)
STRUCTURE DAMAGED IN THE 10-YR STORM EVENT (PER EX CONDITIONS XPSWMM)
STRUCTURE DAMAGED IN THE 25-YR STORM EVENT (PER EX CONDITIONS XPSWMM)
STRUCTURE DAMAGED IN THE 50-YR STORM EVENT (PER EX CONDITIONS XPSWMM)
STRUCTURE DAMAGED IN THE 100-YR STORM EVENT (PER EX CONDITIONS XPSWMM)

V3 Companies
7325 Janes Avenue
Woodridge, IL 60517
630.724.9200 phone
630.724.9202 fax
www.v3co.com

Visio, Vertere, Virtute... "The Vision to Transform with Excellence"

ERIE/MAYO FLOOD PRONE AREA STUDY

WHEATON ILLINOIS

EXHIBIT 24
MAYO - PROPOSED ALTERNATIVES 5 & 6

SCALE: 1"= 200'

$FILE$ 8/6/2018 7:40:42 AM

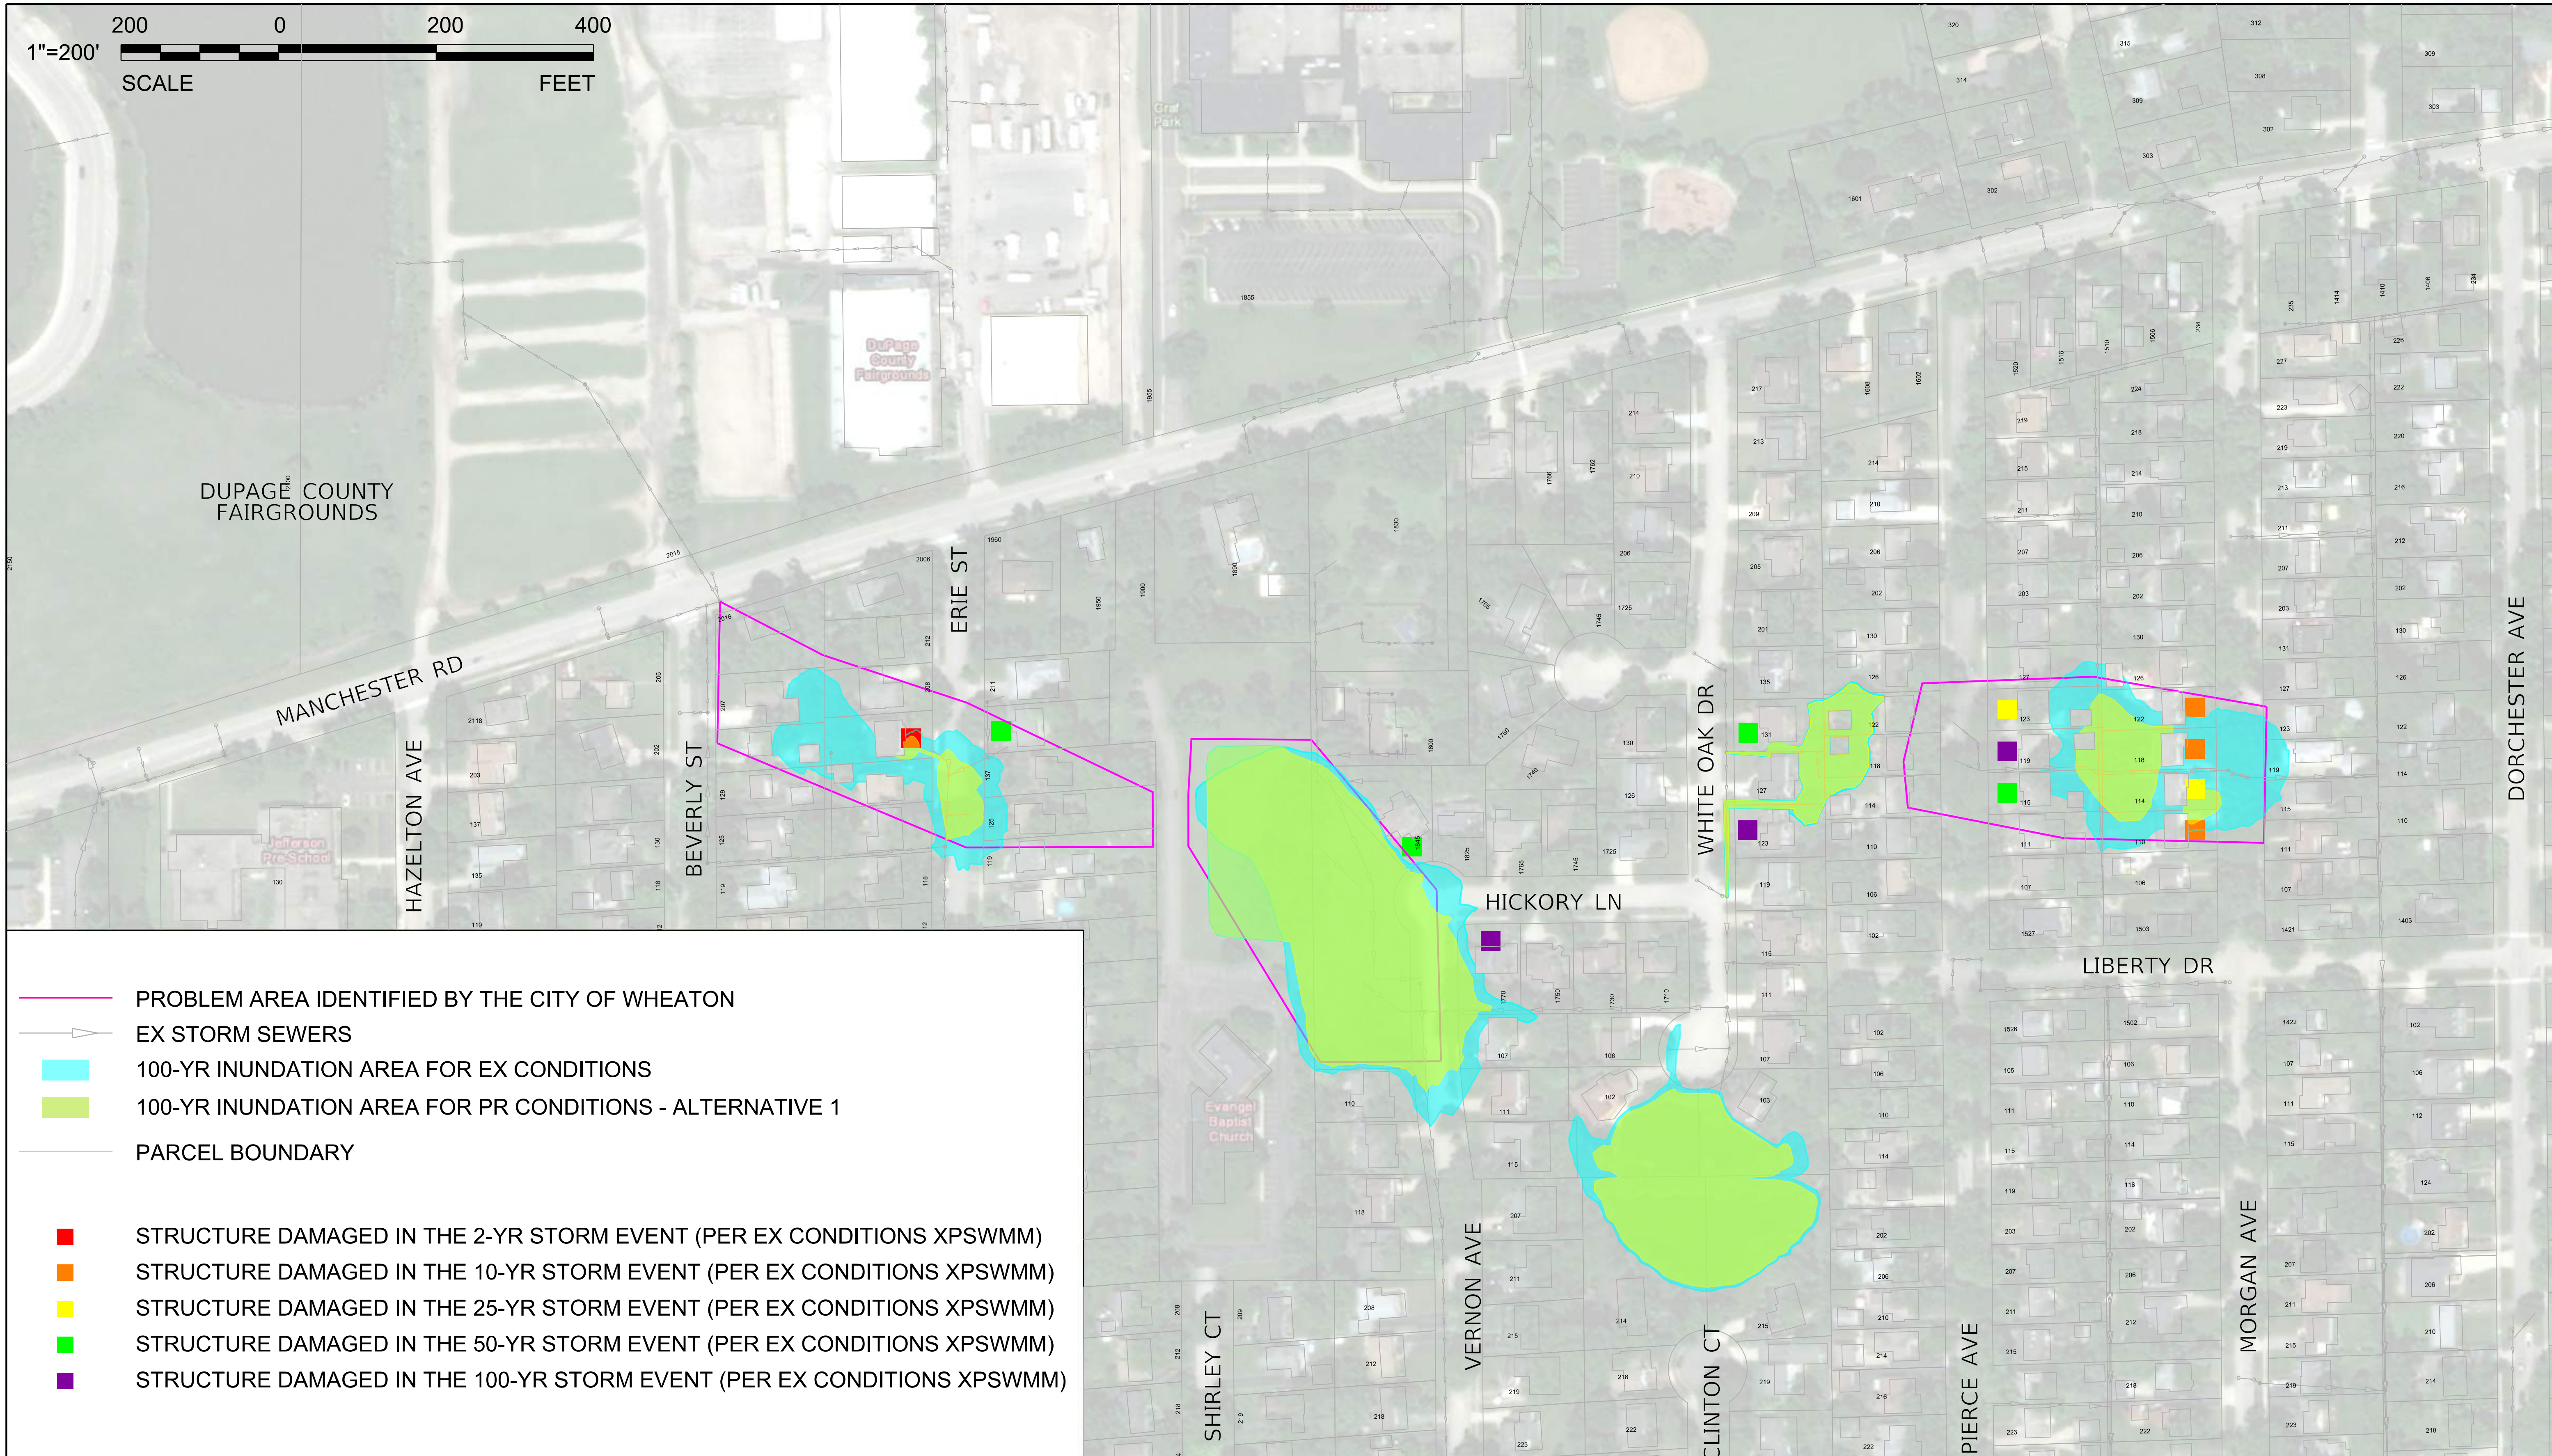

V3 Companies
7325 Janes Avenue
Woodridge, IL 60517
630.724.9200 phone
630.724.9202 fax
www.v3co.com

Visio, Vertere, Virtute... "The Vision to Transform with Excellence"

ERIE/MAYO FLOOD PRONE AREA STUDY

WHEATON ILLINOIS

EXHIBIT 25
ERIE - PROPOSED CONDITIONS INUNDATION AREA FOR ALTERNATIVE 1

SCALE: 1"= 200'

$FILES$ 10/1/2018 10:42:20 AM

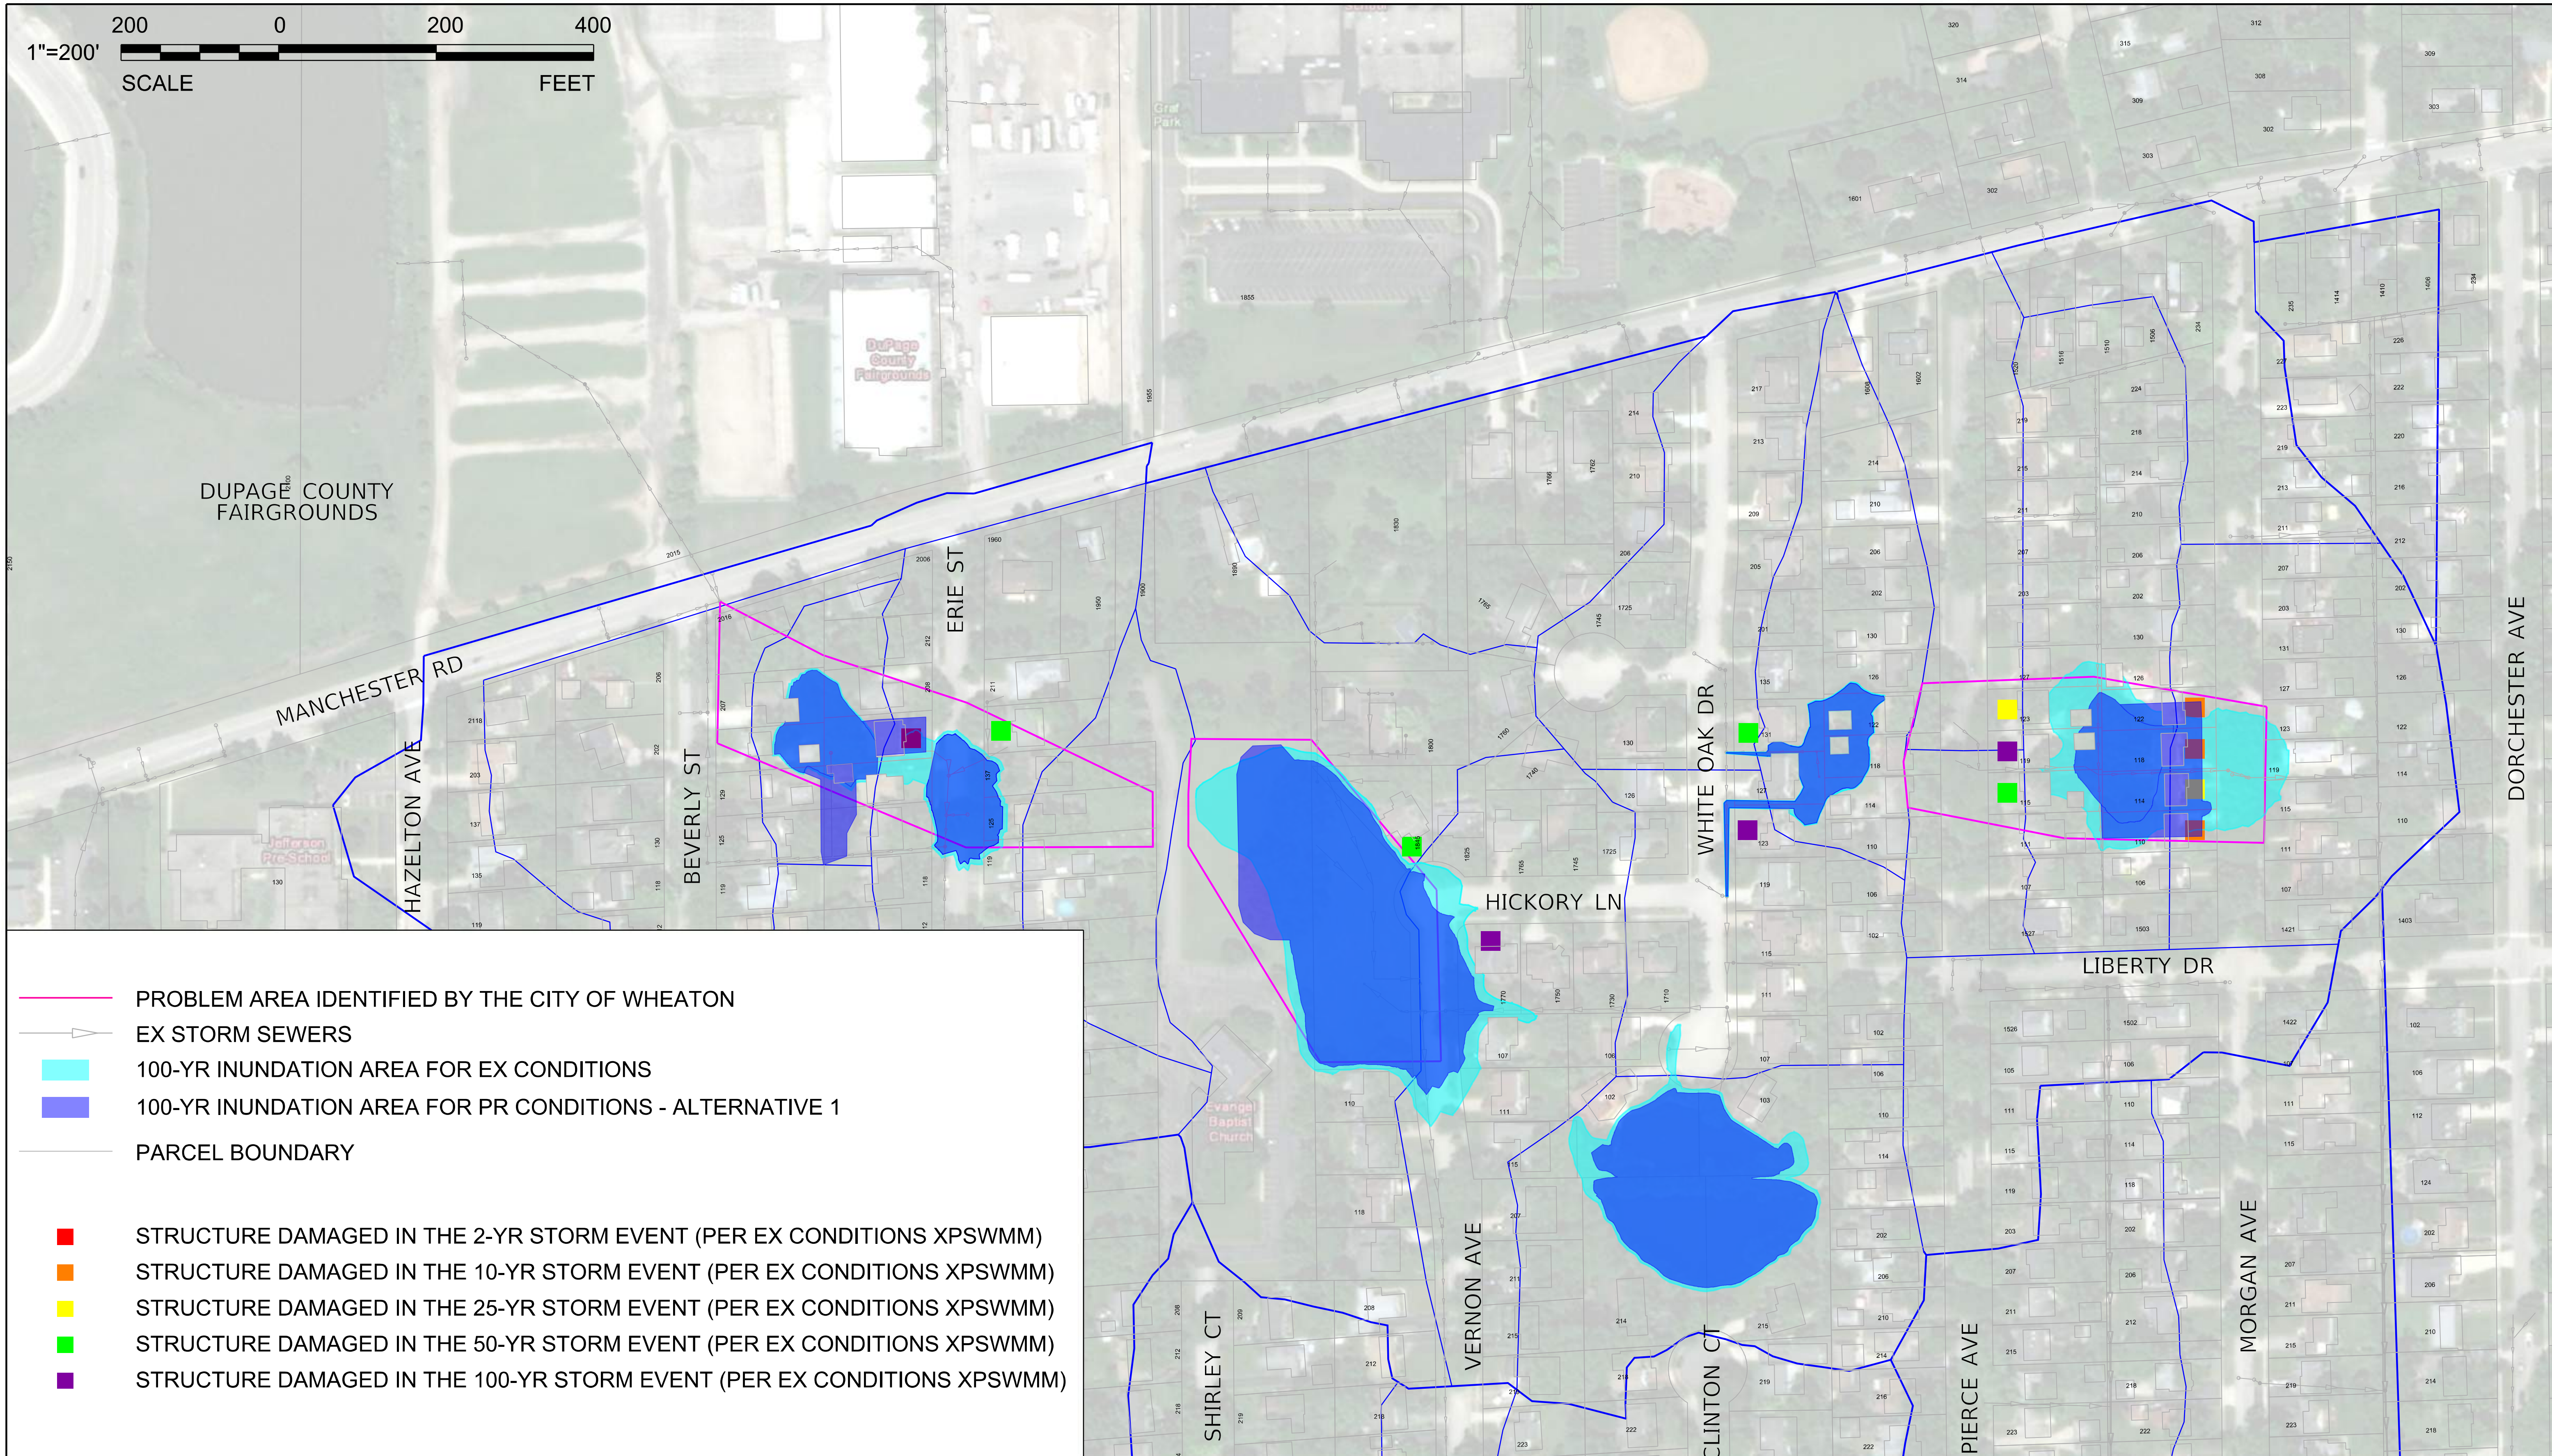

V3 Companies
7325 Janes Avenue
Woodridge, IL 60517
630.724.9200 phone
630.724.9202 fax
www.v3co.com

Visio, Vertere, Virtute... "The Vision to Transform with Excellence"

ERIE/MAYO FLOOD PRONE AREA STUDY

WHEATON ILLINOIS

EXHIBIT 26
ERIE - PROPOSED CONDITIONS INUNDATION AREA FOR ALTERNATIVE 2

SCALE: 1"= 200'

$FILES$ 10/1/2018 10:42:30 AM

PROBLEM AREA IDENTIFIED BY THE CITY OF WHEATON

EX STORM SEWERS

100-YR INUNDATION AREA FOR EX CONDITIONS

100-YR INUNDATION AREA FOR PR CONDITIONS - ALTERNATIVE 1

PARCEL BOUNDARY

STRUCTURE DAMAGED IN THE 5-YR STORM EVENT (PER EX CONDITIONS XPSWMM)

STRUCTURE DAMAGED IN THE 10-YR STORM EVENT (PER EX CONDITIONS XPSWMM)

STRUCTURE DAMAGED IN THE 25-YR STORM EVENT (PER EX CONDITIONS XPSWMM)

STRUCTURE DAMAGED IN THE 50-YR STORM EVENT (PER EX CONDITIONS XPSWMM)

STRUCTURE DAMAGED IN THE 100-YR STORM EVENT (PER EX CONDITIONS XPSWMM)

V3 Companies
7325 Janes Avenue
Woodridge, IL 60517
630.724.9200 phone
630.724.9202 fax
www.v3co.com

Visio, Vertere, Virtute... "The Vision to Transform with Excellence"

ERIE/MAYO FLOOD PRONE AREA STUDY

WHEATON ILLINOIS

EXHIBIT 27
MAYO - PROPOSED CONDITIONS INUNDATION AREA FOR ALTERNATIVE 1

SCALE: 1"= 200'

$FILES$ 10/1/2018 10:27:57 AM

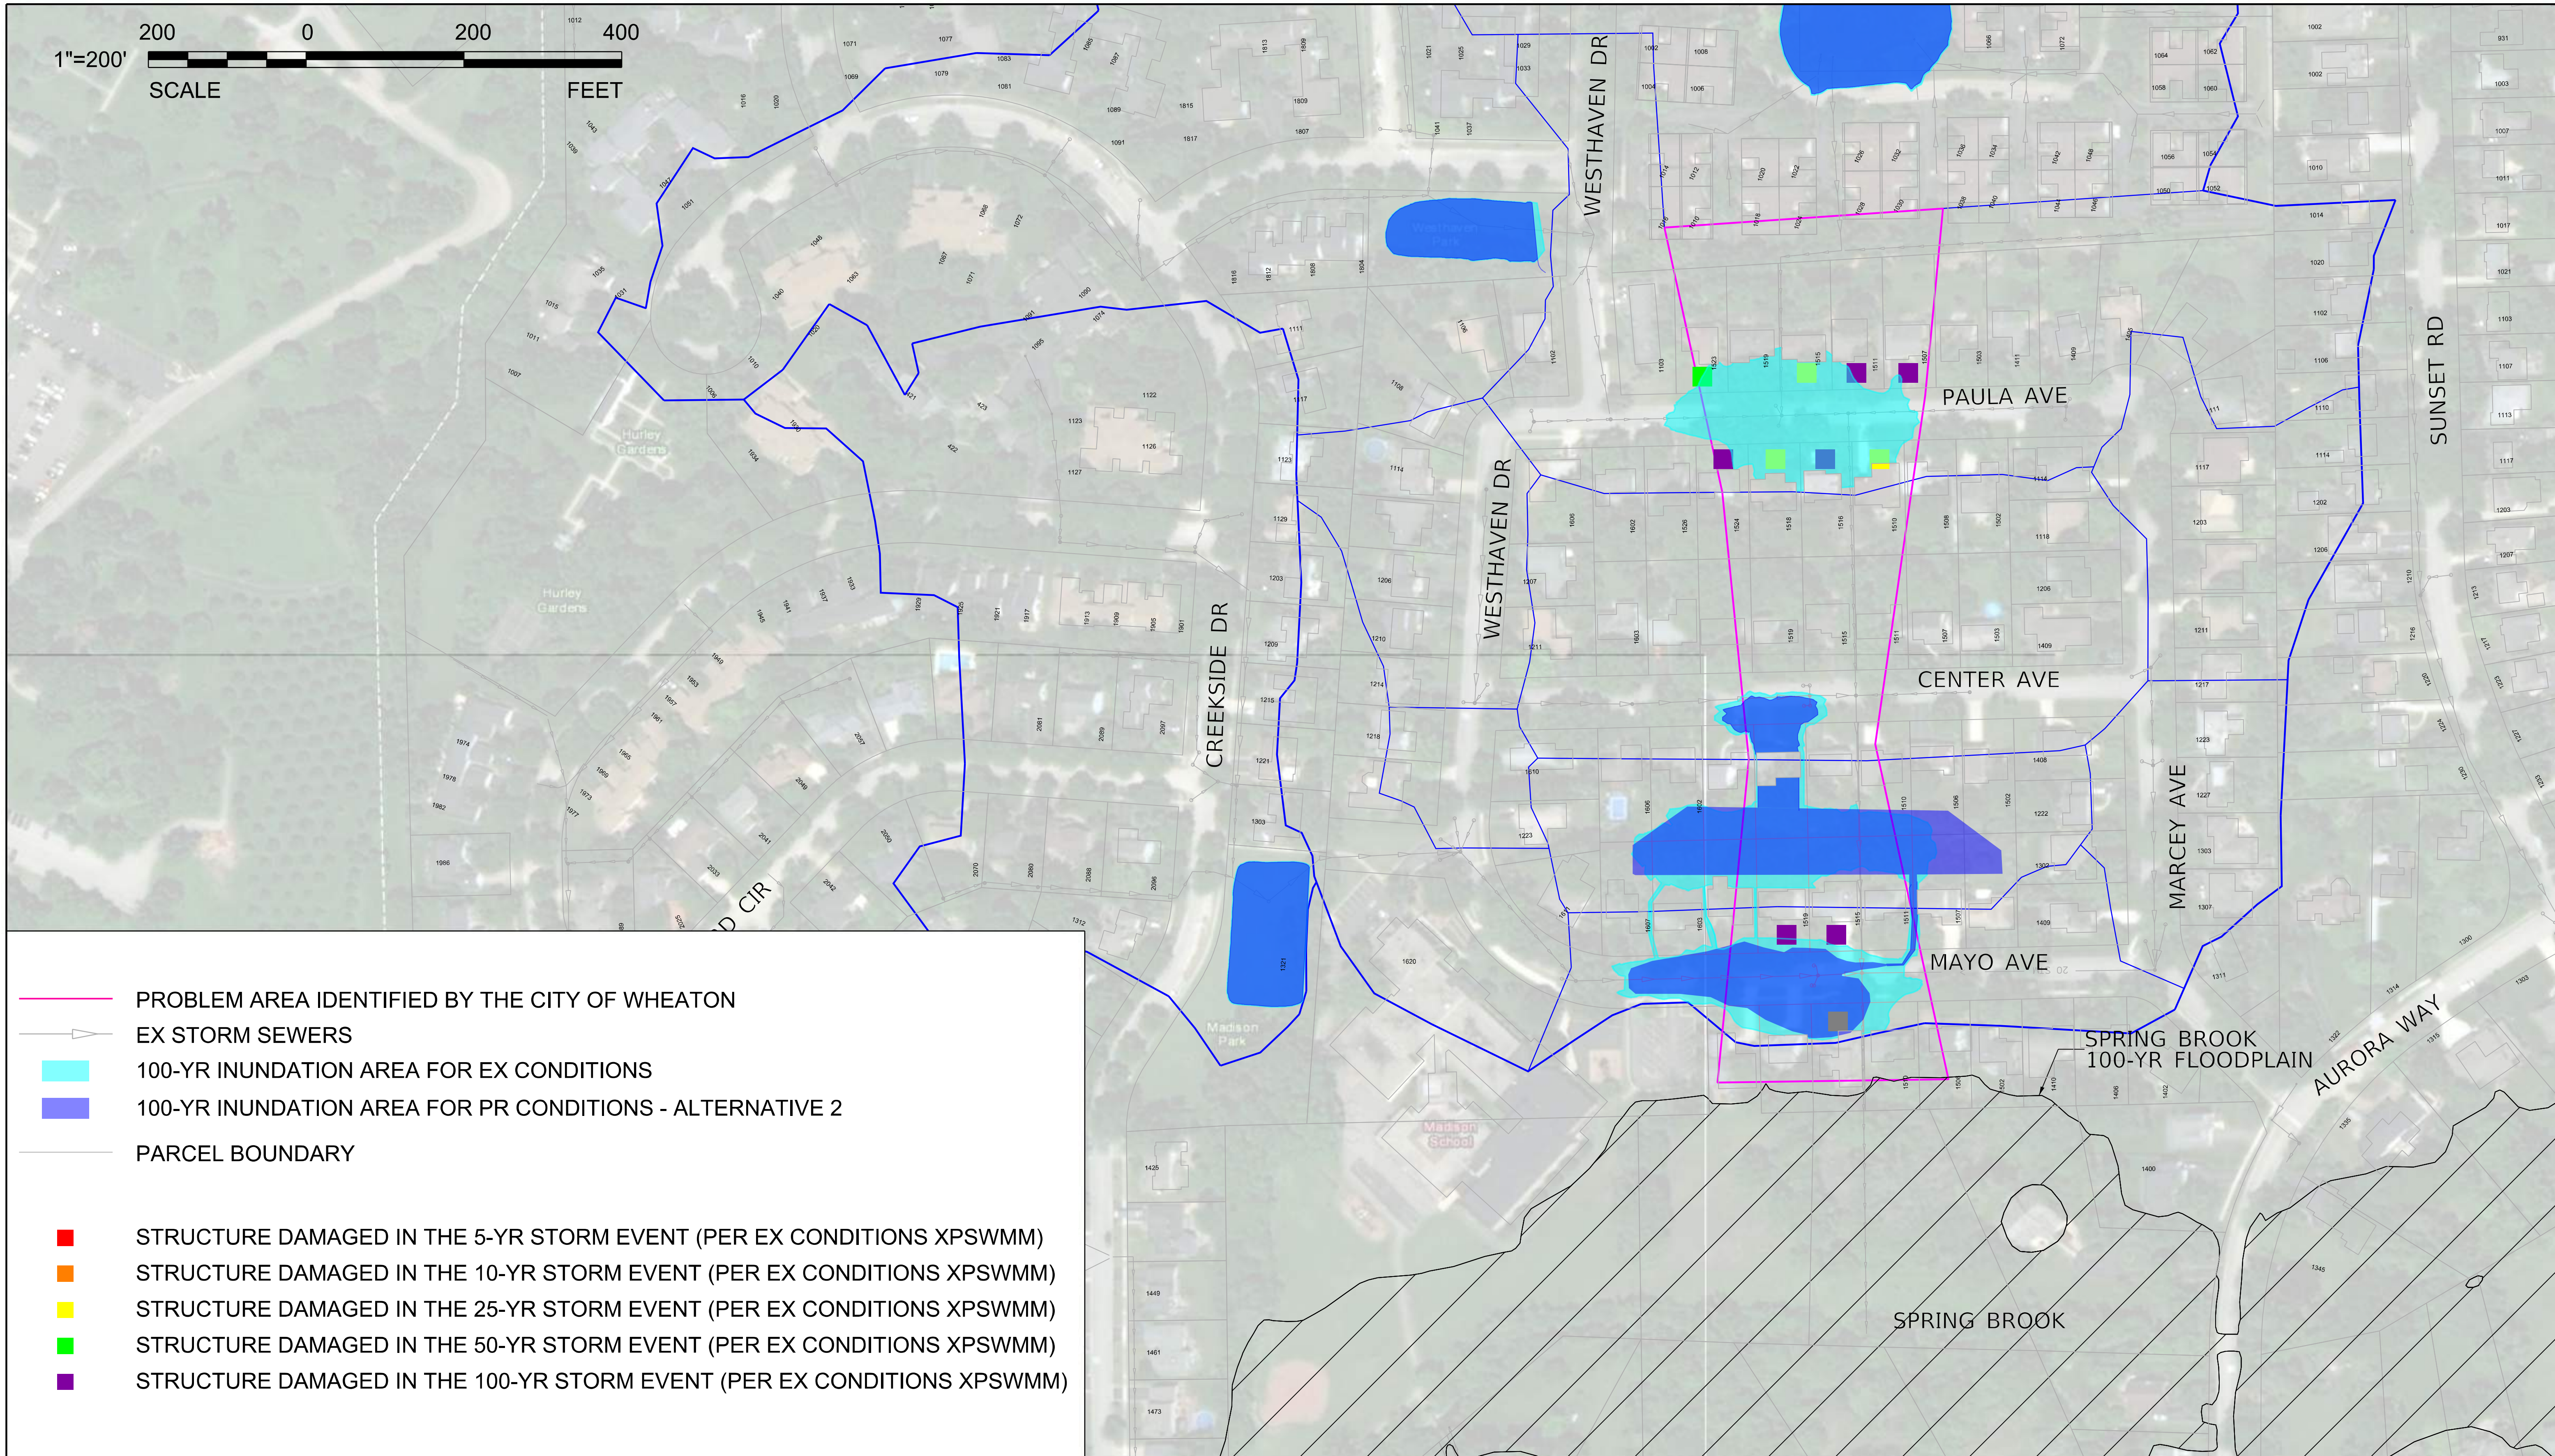

V3 Companies
7325 Janes Avenue
Woodridge, IL 60517
630.724.9200 phone
630.724.9202 fax
www.v3co.com

Visio, Vertere, Virtute... "The Vision to Transform with Excellence"

ERIE/MAYO FLOOD PRONE AREA STUDY

WHEATON ILLINOIS

EXHIBIT 28
MAYO - PROPOSED CONDITIONS INUNDATION AREA FOR ALTERNATIVE 2

SCALE: 1"= 200'

$FILE$ 10/1/2018 10:28:06 AM

V3 Companies
7325 Janes Avenue
Woodridge, IL 60517
630.724.9200 phone
630.724.9202 fax
www.v3co.com

Visio, Vertere, Virtute... "The Vision to Transform with Excellence"

ERIE/MAYO FLOOD PRONE AREA STUDY

WHEATON ILLINOIS

EXHIBIT 29
MAYO - PROPOSED CONDITIONS INUNDATION AREA FOR ALTERNATIVE 3

SCALE: 1"= 200'

$FILES$ 10/1/2018 10:28:18 AM

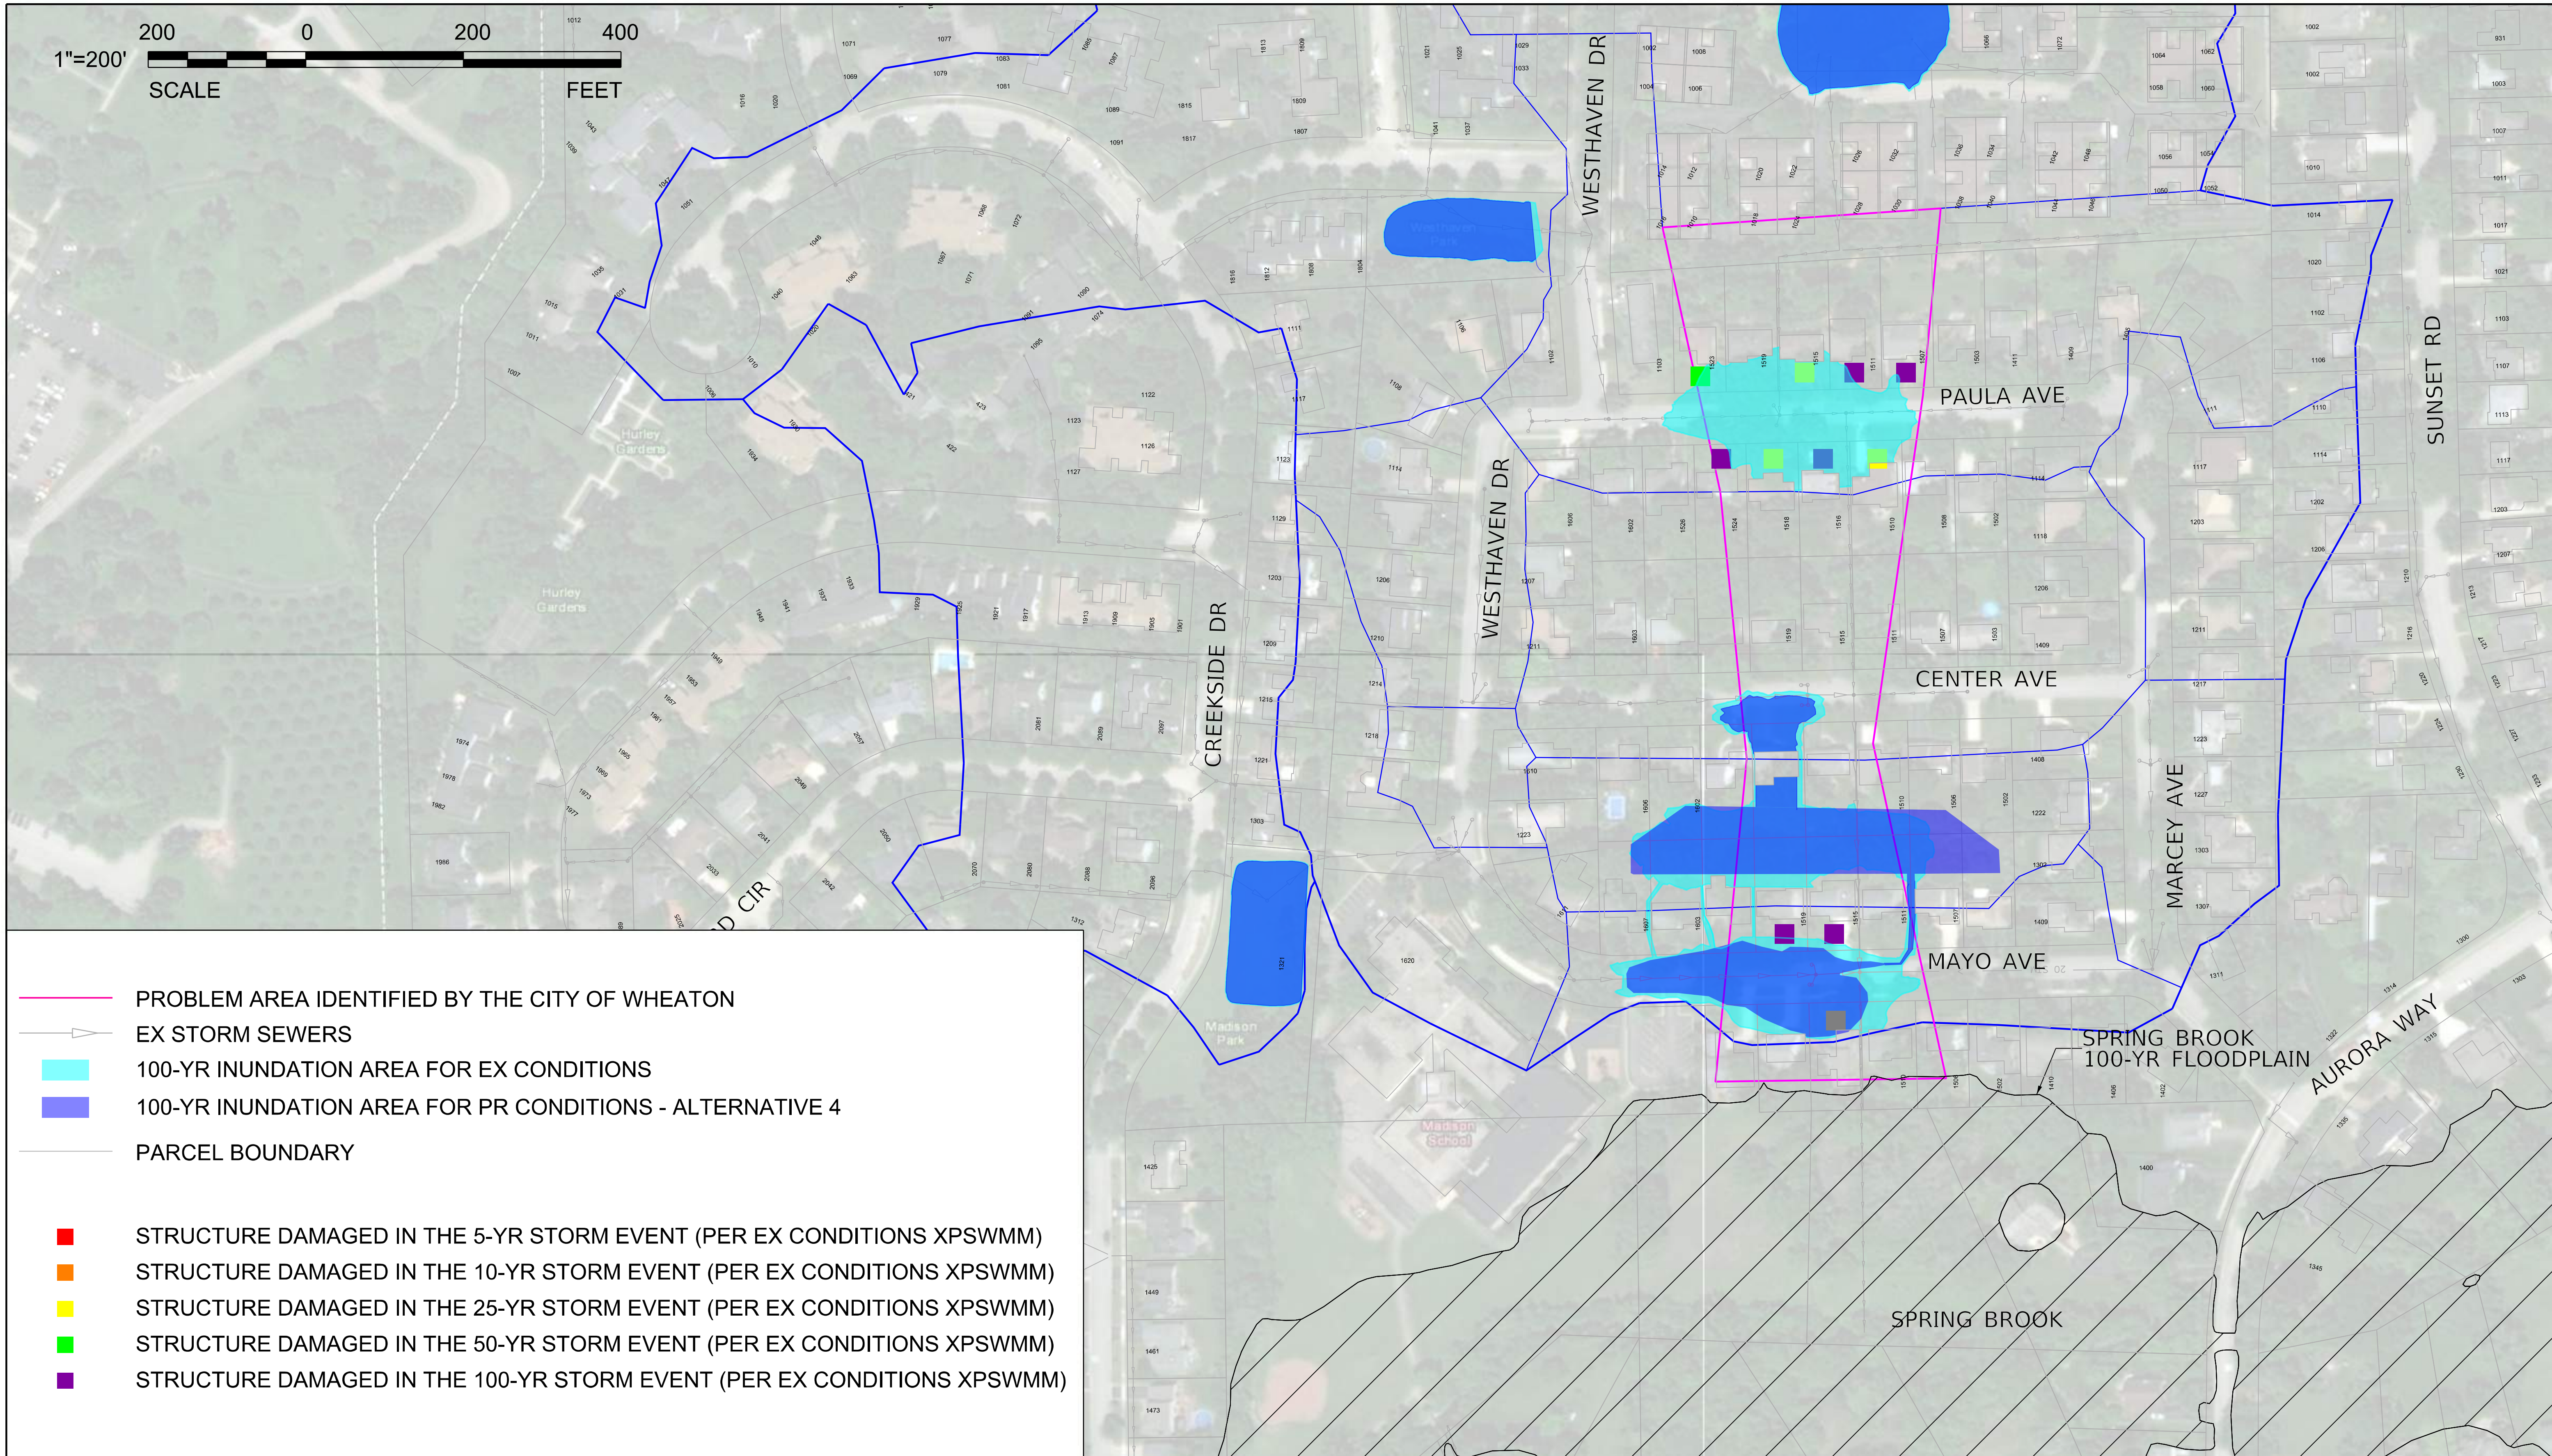

PROBLEM AREA IDENTIFIED BY THE CITY OF WHEATON

EX STORM SEWERS

100-YR INUNDATION AREA FOR EX CONDITIONS

100-YR INUNDATION AREA FOR PR CONDITIONS - ALTERNATIVE 4

PARCEL BOUNDARY

STRUCTURE DAMAGED IN THE 5-YR STORM EVENT (PER EX CONDITIONS XPSWMM)

STRUCTURE DAMAGED IN THE 10-YR STORM EVENT (PER EX CONDITIONS XPSWMM)

STRUCTURE DAMAGED IN THE 25-YR STORM EVENT (PER EX CONDITIONS XPSWMM)

STRUCTURE DAMAGED IN THE 50-YR STORM EVENT (PER EX CONDITIONS XPSWMM)

STRUCTURE DAMAGED IN THE 100-YR STORM EVENT (PER EX CONDITIONS XPSWMM)

V3 Companies
7325 Janes Avenue
Woodridge, IL 60517
630.724.9200 phone
630.724.9202 fax
www.v3co.com

ERIE/MAYO FLOOD PRONE AREA STUDY

WHEATON ILLINOIS

EXHIBIT 30
MAYO - PROPOSED CONDITIONS INUNDATION AREA FOR ALTERNATIVE 4

SCALE: 1"= 200'

$FILE$ 10/1/2018 10:28:27 AM

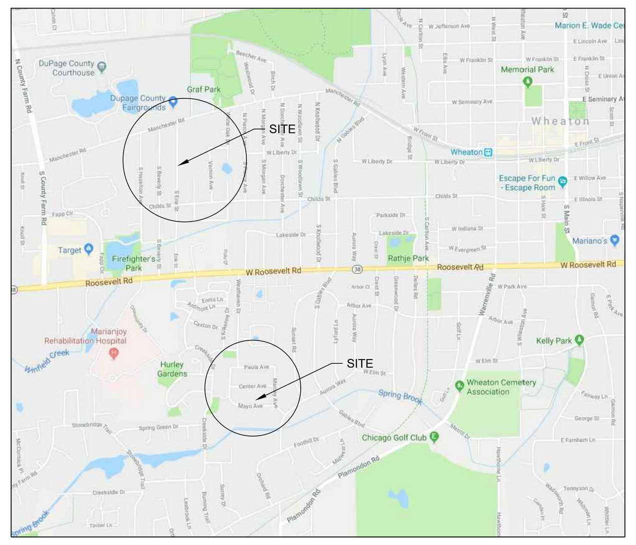

VICINITY MAP
NOT TO SCALE

TOPOGRAPHIC EXHIBIT
OF
FLOOD PRONE AREA STUDY 4
WHEATON, IL

PART OF SECTION 17 AND SECTION 20, TOWNSHIP 39 NORTH, RANGE 10
EAST OF THE THIRD PRINCIPAL MERIDIAN, IN DUPAGE COUNTY, ILLINOIS.

BASIS OF BEARINGS

THE BASIS OF BEARINGS IS THE STATE PLANE COORDINATE SYSTEM (SPCS) NAD 83 (2007) ZONE 1201 (ILLINOIS EAST) WITH PROJECT ORIGIN AT:
LATITUDE: 41-51-53.95507 N
LONGITUDE: 88-08-00.34547 W
ELLIPSOID HEIGHT: 627.929
GROUND SCALE FACTOR 1.0000515759
ALL MEASUREMENTS ARE ON THE GROUND.

STATE PLANE MERIDIAN

GRAPHIC SCALE
1" = 100'

LEGEND

ABBREVIATIONS

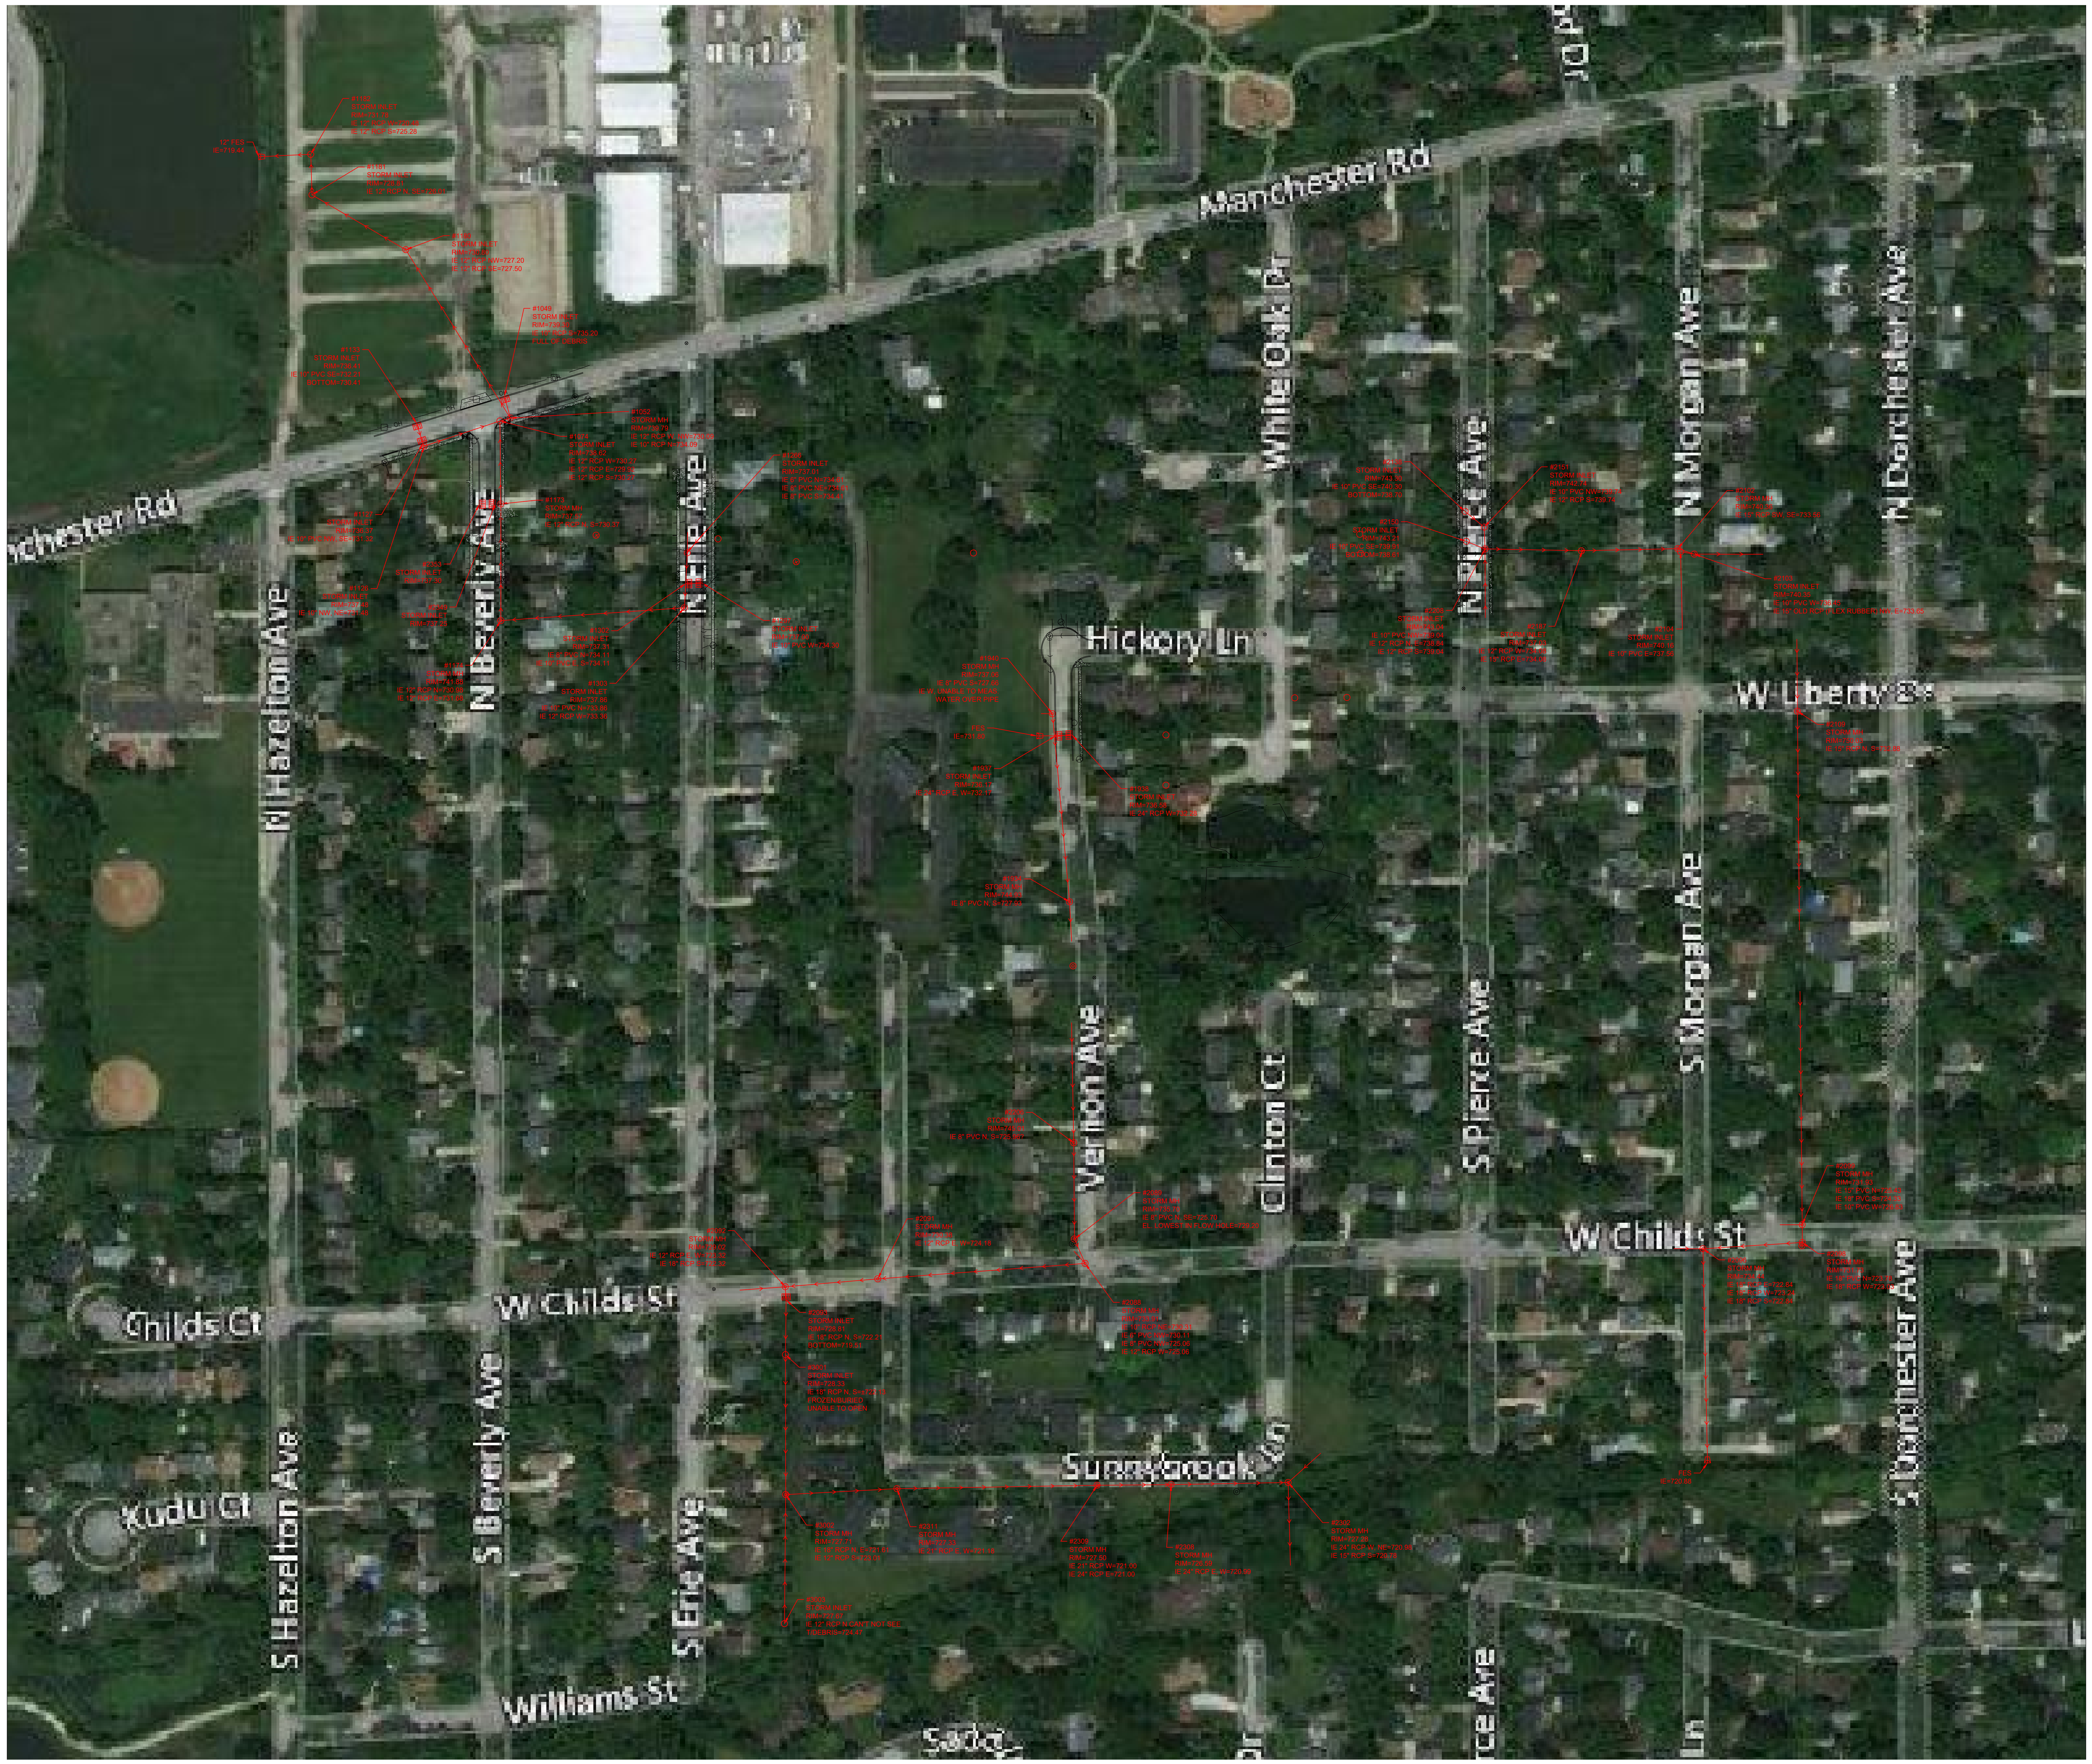

BENCHMARK

SOURCE:

BENCHMARK ESTABLISHED VIA TRIMBLE'S VRS NETWORK.
DATUM IS NAVD88
LATITUDE: 41-51-53.95507 N
LONGITUDE: 88-08-00.34547 W
ELLIPSOID HEIGHT: 627.929
GROUND SCALE FACTOR 1.0000515759 GEOID 12A U.S.

SITE:

STATION DESIGNATION: SBM#1
ESTABLISHED BY: V3 COMPANY
DATE: 12/12/17

ELEVATION: 738.36 (MEASURED)
DATUM: NAVD88
DESCRIPTION: NE'LY BOLT ON FIRE HYDRANT ST SOUTHEAST CORNER OF HICKORY LANE AND VERNON AVENUE.

STATION DESIGNATION: SBM#2
ESTABLISHED BY: V3 COMPANY
DATE: 12/12/17

ELEVATION: 743.94 (MEASURED)
DATUM: NAVD88
DESCRIPTION: NE FLANGE BOLT ON FIRE HYDRANT AT NORTHEAST CORNER OF PAULA AVENUE AND WESTHAVEN DRIVE.

THE ELEVATIONS ABOVE WERE KNOWN TO BE ACCURATE AT THE TIME THEY WERE ESTABLISHED. V3 DOES NOT CERTIFY TO THE ACCURACY THEREAFTER, NOR ASSUMES RESPONSIBILITY FOR THE MIS-USE OR MIS-INTERPRETATION OF THE INFORMATION SHOWN HEREON.

IT IS ADVISED THAT ALL OF THE ABOVE ELEVATIONS BE CHECKED BETWEEN EACH OTHER AND VERIFY A MINIMUM OF 3 SURROUNDING UTILITY RIM ELEVATIONS AND ANY ADJACENT BUILDING FINISHED FLOOR OR TOP OF FOUNDATION ELEVATIONS SHOWN HEREON PRIOR TO USE OR COMMENCEMENT OF ANY CONSTRUCTION OR OTHER WORK.

PERSONS USING THIS INFORMATION ARE TO CONTACT V3 IMMEDIATELY WITH ANY DISCREPANCIES FOUND PRIOR TO THE START OF ANY WORK.

GENERAL NOTES

1. COMPARE ALL POINTS IN FIELD PRIOR TO ANY CONSTRUCTION AND REPORT ANY DISCREPANCIES TO SURVEYOR AT ONCE.
2. FOR BUILDING RESTRICTIONS AS ESTABLISHED BY LOCAL ORDINANCES NOT SHOWN HEREON, CONSULT YOUR LOCAL MUNICIPAL AUTHORITIES.
3. DO NOT SCALE DIMENSIONS FROM THIS MAP.
4. CALL J.U.L.I.E. AT 1-800-892-0123 FOR FIELD LOCATION OF ALL UNDERGROUND UTILITIES PRIOR TO ANY DIGGING OR CONSTRUCTION.
5. UTILITIES AND IMPROVEMENTS SHOWN HEREON BASED ON VISIBLE FIELD VERIFIED STRUCTURES.
6. BOUNDARY INFORMATION SHOWN HEREON, IF ANY EXISTS, IS FOR GRAPHICAL DEPICTION ONLY.
7. THE OWNER SHOULD COMPARE THE DESCRIPTION ON THIS MAP, IF ANY EXISTS, WITH HIS, OR HER DEED ABSTRACT, OR TITLE POLICY AND NOTIFY SURVEYOR OF ANY DIFFERENCES.
8. THIS MAP DOES NOT CONSTITUTE A PLAT OF SURVEY.
9. BUILDING FOOTPRINTS SHOWN HEREON ARE SCALED FROM OTHER SOURCES AND NOT FIELD MEASURED.
10. TOPOGRAPHIC EXHIBIT SHOWN HEREON PREPARED FOR PURPOSE OF DEPICTING DRAINAGE PATH AND ELEVATIONS. NOT ALL IMPROVEMENTS AND UTILITIES ARE SHOWN HEREON.

EXHIBIT 31

Project No: 17324
Group No: VP03.1
SHEET NO. 1 of 3

TOPOGRAPHIC EXHIBIT
FLOOD PRONE AREA STUDY 4, WHEATON, IL

DRAFTING COMPLETED: 01-25-18
FIELD WORK COMPLETED: 01-19-18
DRAWN BY: SPK
CHECKED BY: GVB
PROJECT MANAGER: GVB
SCALE: 1" = 100'

NO.	DATE	DESCRIPTION
1	03-06-18	ADDITIONAL TOPOGRAPHY

REVISIONS		
NO.	DATE	DESCRIPTION

PREPARED FOR:
City of Wheaton
303 West Wesley Street
Wheaton, IL 60187
630-260-2000

Engineers
Scientists
Surveyors

7325 Janes Avenue, Suite 100
Woodridge, IL 60517
630.724.9200 voice
630.724.0384 fax
v3co.com

TOPOGRAPHIC EXHIBIT
OF
FLOOD PRONE AREA STUDY 4
WHEATON, IL

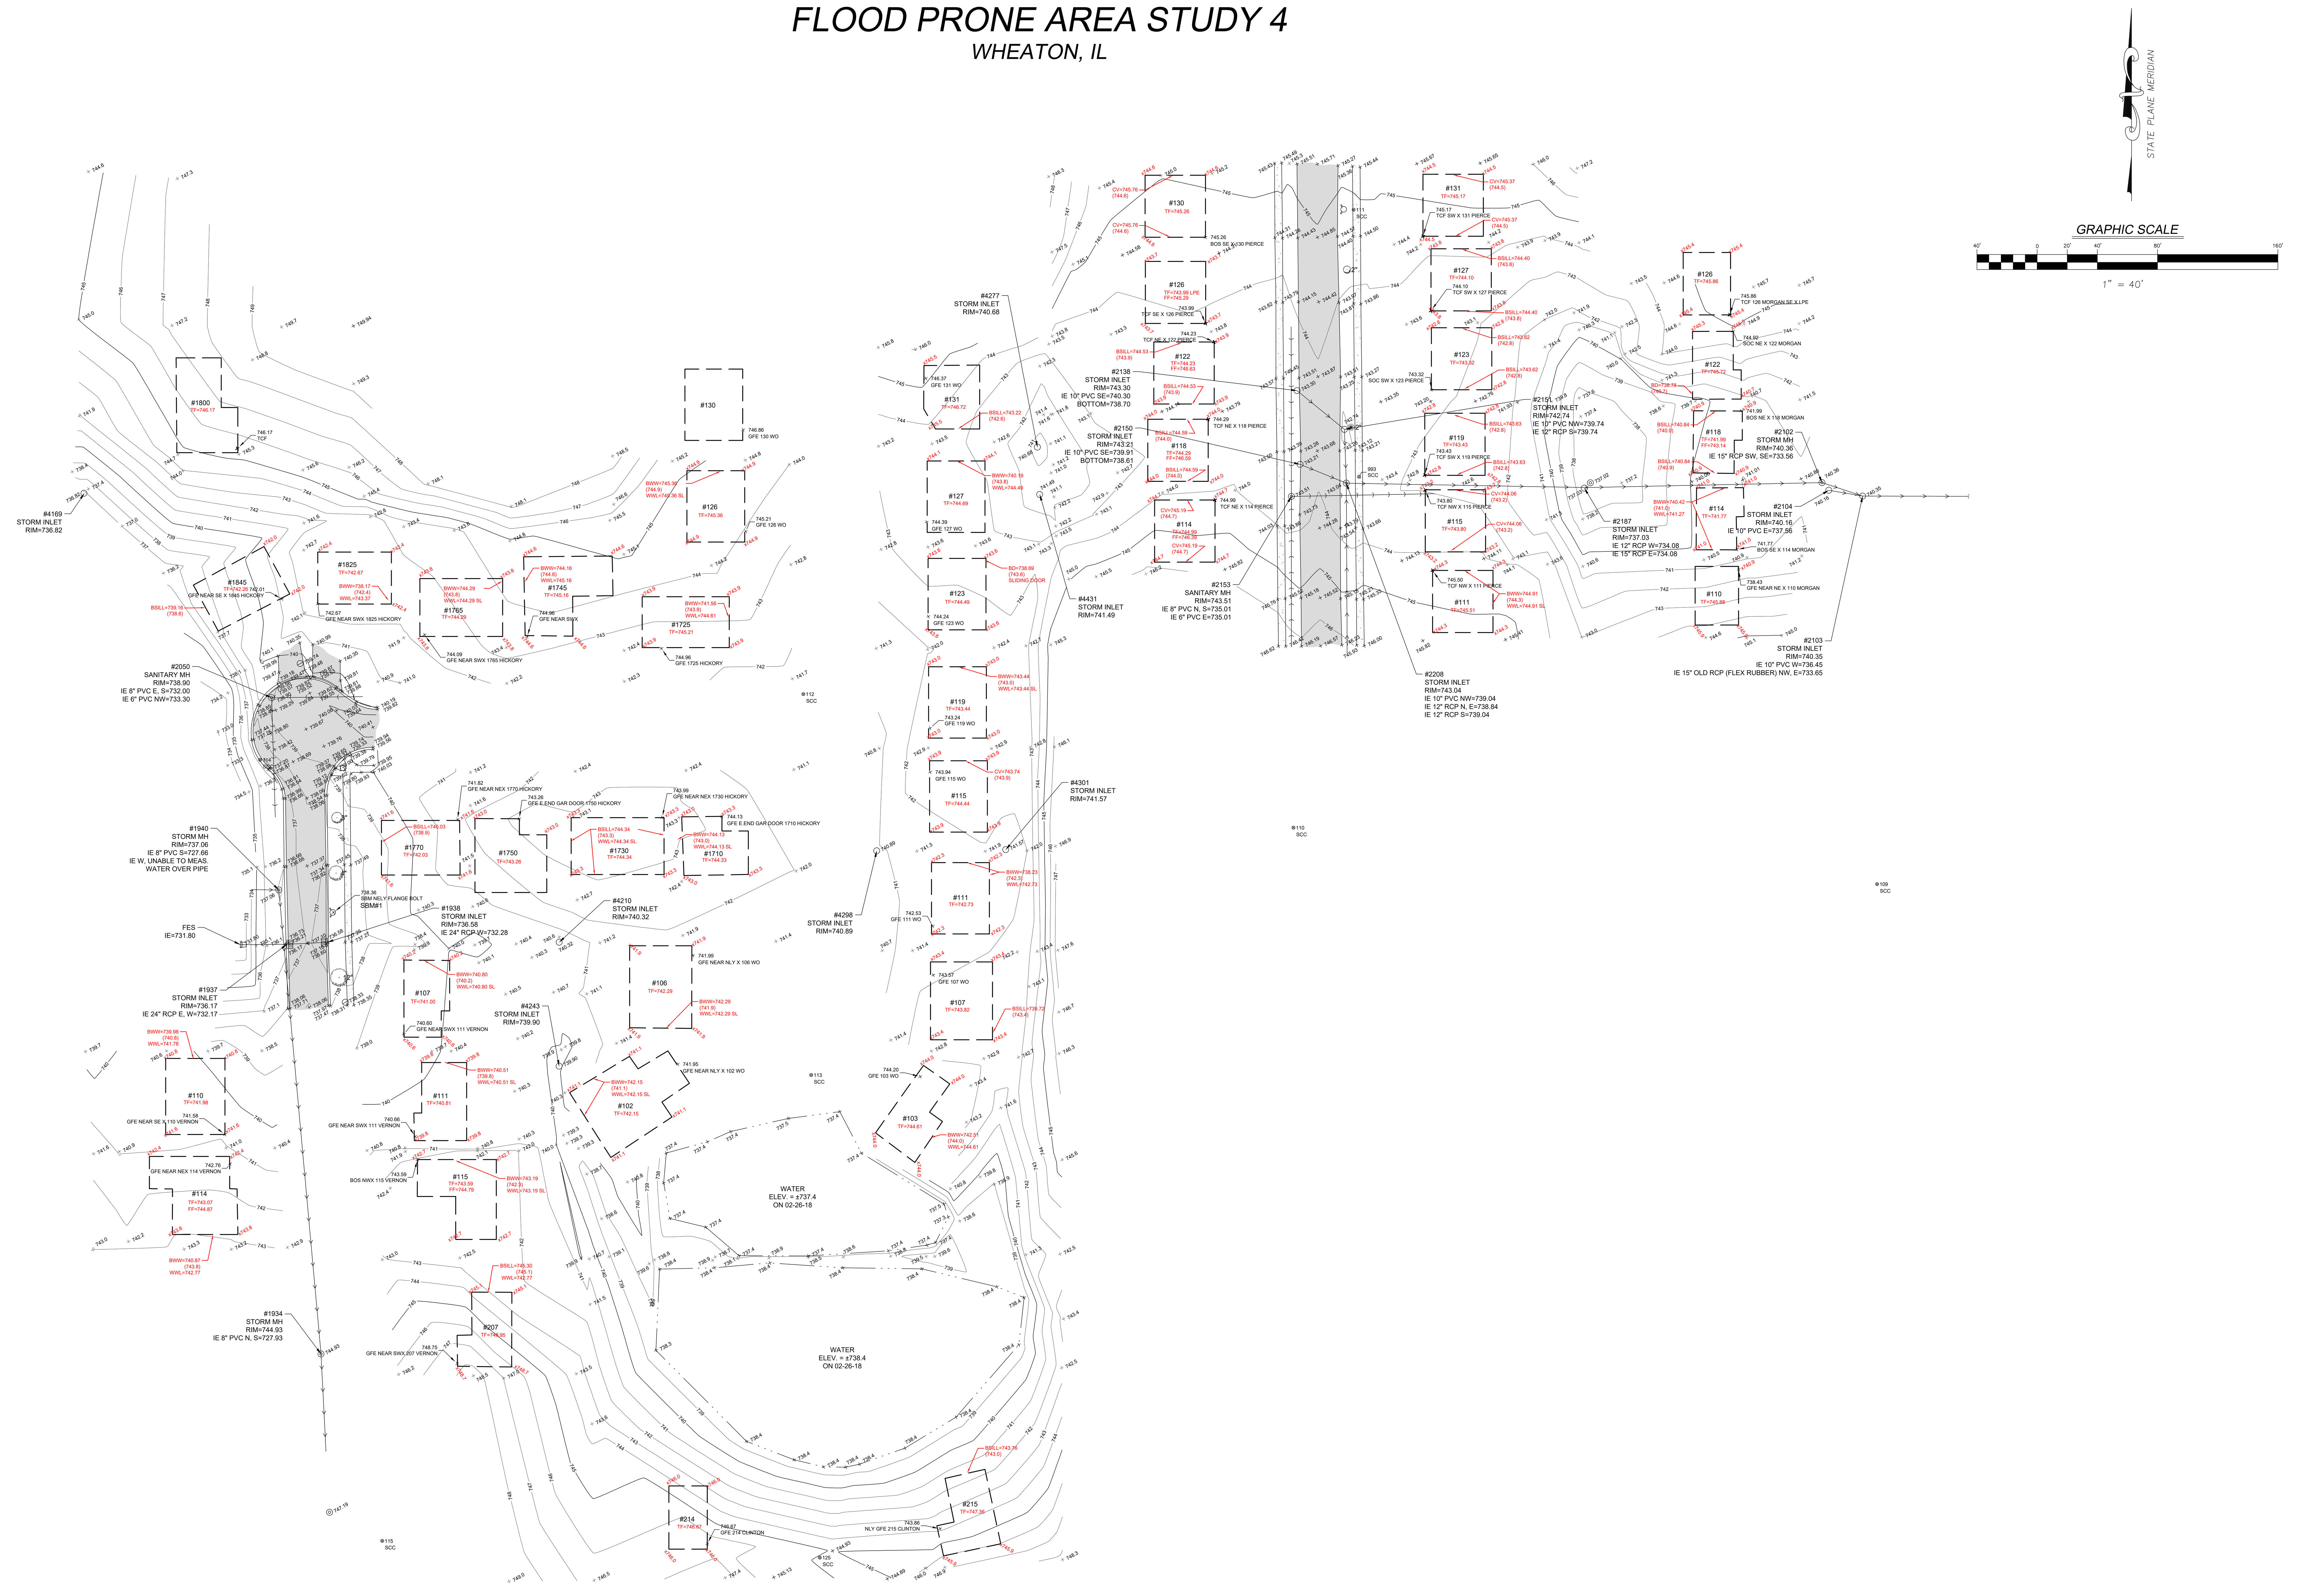

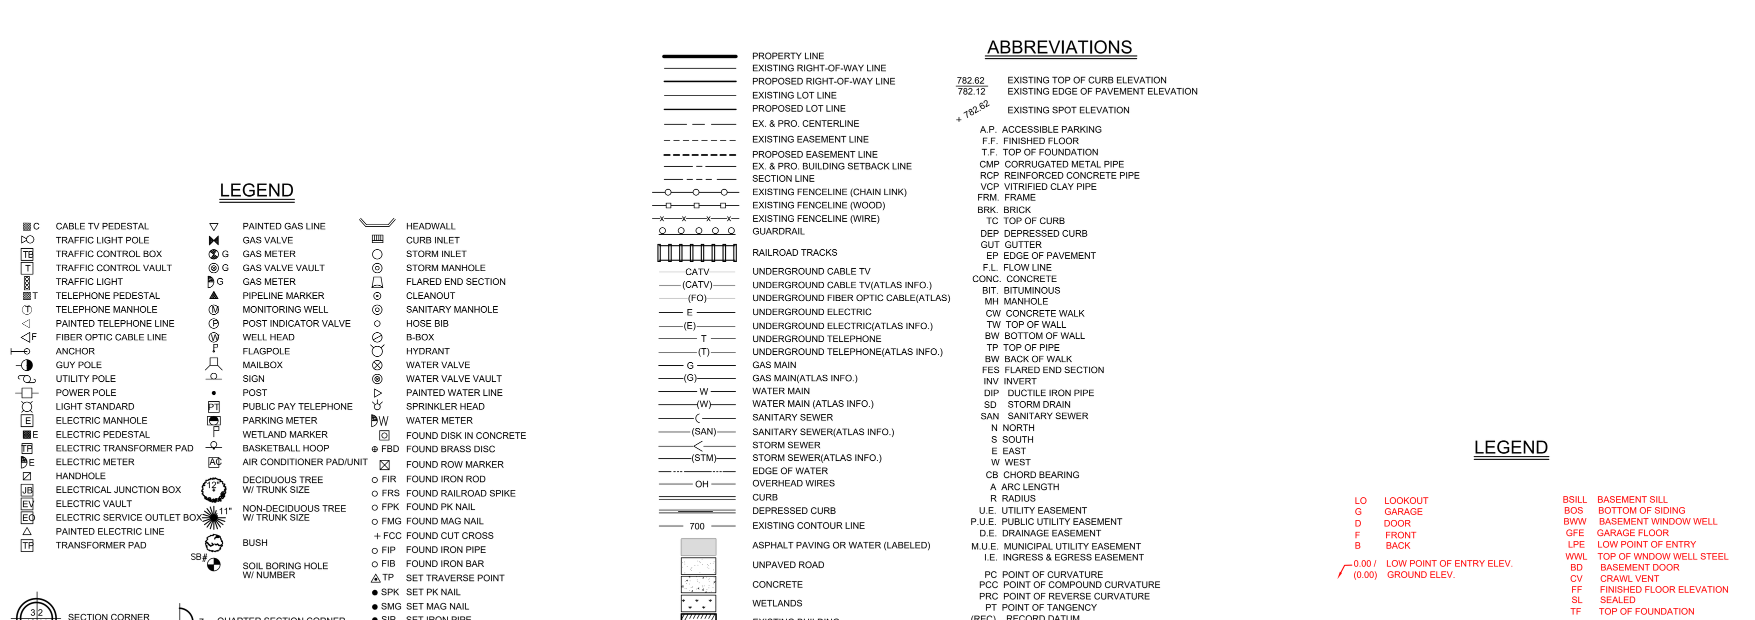

REVISIONS

NO.	DATE	DESCRIPTION
1	03-06-18	ADDITIONAL TOPOGRAPHY

NO.	DATE	DESCRIPTION

TOPOGRAPHIC EXHIBIT
FLOOD PRONE AREA STUDY 4, WHEATON, IL

DRAFTING COMPLETED: 01-25-18	DRAWN BY: SPK	PROJECT MANAGER: GVB	Project No: 17324
FIELD WORK COMPLETED: 01-19-18	CHECKED BY: GVB	SCALE: 1" = 40'	Group No: VP03.1
			SHEET NO. 2 of 3

PREPARED FOR:
City of Wheaton
303 West Wesley Street
Wheaton, IL 60187
630-260-2000

Engineers
Scientists
Surveyors

7325 Janes Avenue, Suite 100
Woodridge, IL 60517
630.724.9200 voice
630.724.0384 fax
v3co.com

EXHIBIT 32

TOPOGRAPHIC EXHIBIT
OF
FLOOD PRONE AREA STUDY 4
WHEATON, IL

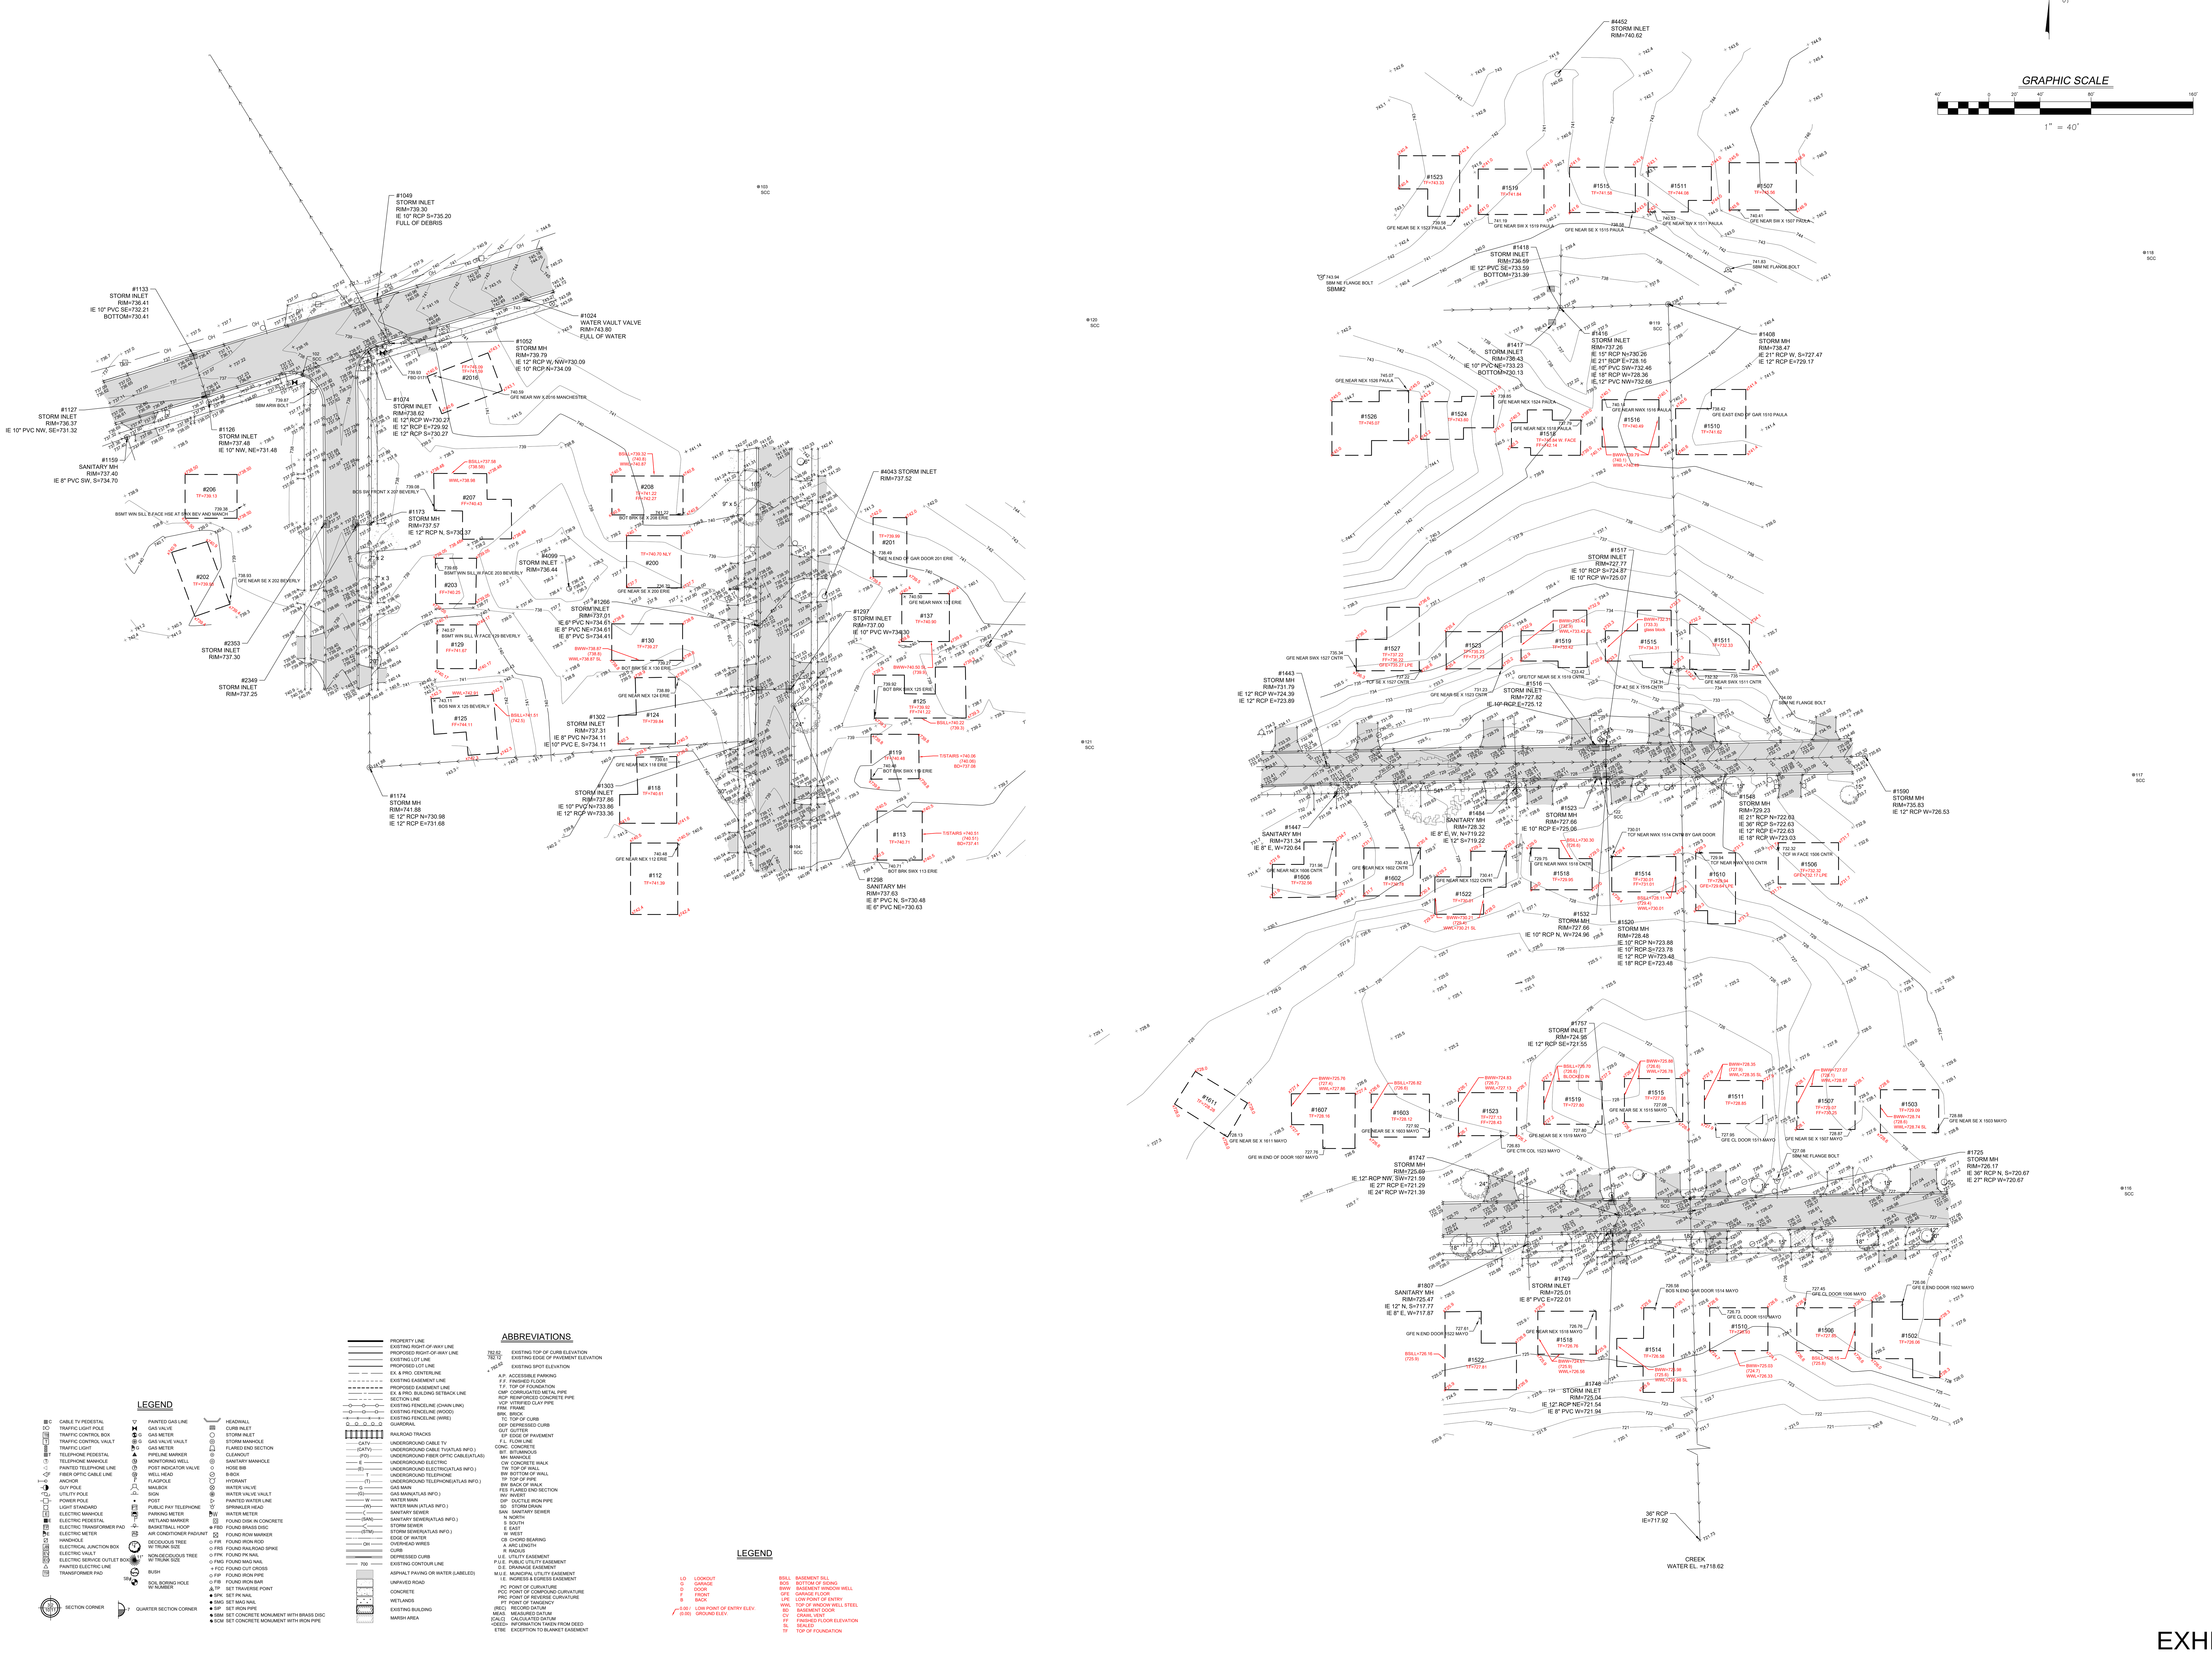

EXHIBIT 33

NO.	DATE	DESCRIPTION
1	03-06-18	ADDITIONAL TOPOGRAPHY

REVISIONS

TOPOGRAPHIC EXHIBIT

FLOOD PRONE AREA STUDY 4, WHEATON, IL

DRAFTING COMPLETED:	01-25-18	DRAWN BY:	SPK	PROJECT MANAGER:	GVB
FIELD WORK COMPLETED:	01-19-18	CHECKED BY:	GVB	SCALE:	1" = 40'

Project No: 17324

Group No: VP03.1

SHEET NO. 3 of 3

PREPARED FOR:
City of Wheaton
303 West Wesley Street
Wheaton, IL 60187
630-260-2000

Engineers
Scientists
Surveyors

7325 Janes Avenue, Suite 100
Woodridge, IL 60517
630.724.9200 voice
630.724.0384 fax
v3co.com

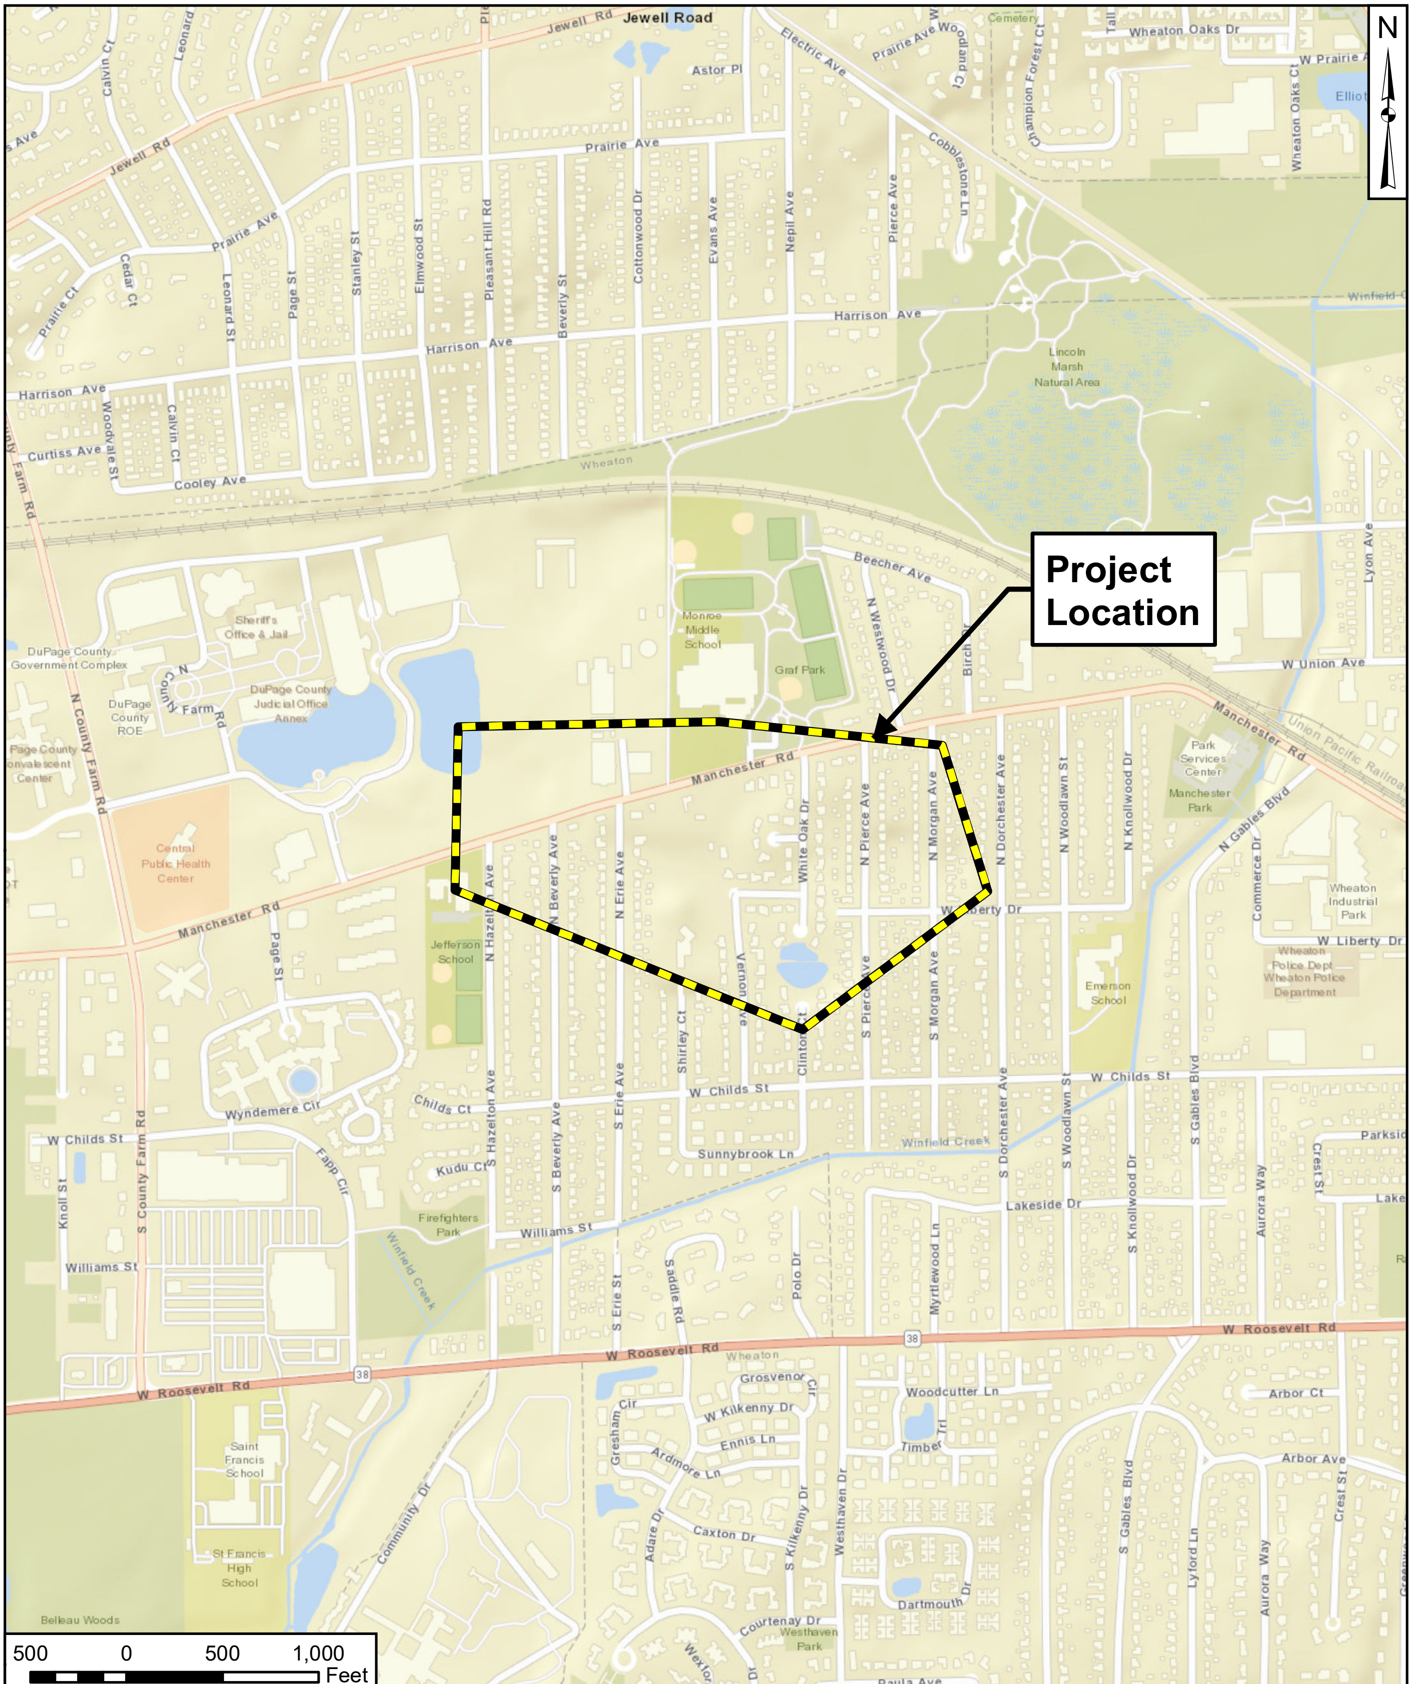

V3 Companies 7325 Janes Avenue Woodridge, Illinois 60517 630.724.9200 phone 630.724.9202 fax www.v3co.com	PROJECT NO.: 17324 CREATED BY: LEH	CLIENT: City of Wheaton 303 West Wesley Street Wheaton, IL, 60187	TITLE: **PROJECT LOCATION MAP**
Visio, Vertere, Virtute... *"The Vision To Transform with Excellence"*	DATE: 02/01/18 SCALE: See Scale Bar	BASE LAYER: ESRI World Street Map	SITE: Flood Prone Area Study IV: Erie Wheaton, IL, 60187 — EXHIBIT: 34

\\v3co.com\v3\projects2\2017\17324\Drawings\ArcGIS\NR\Water Resources\Erie Flood Prone Area\FIG1Aloc17324.mxd

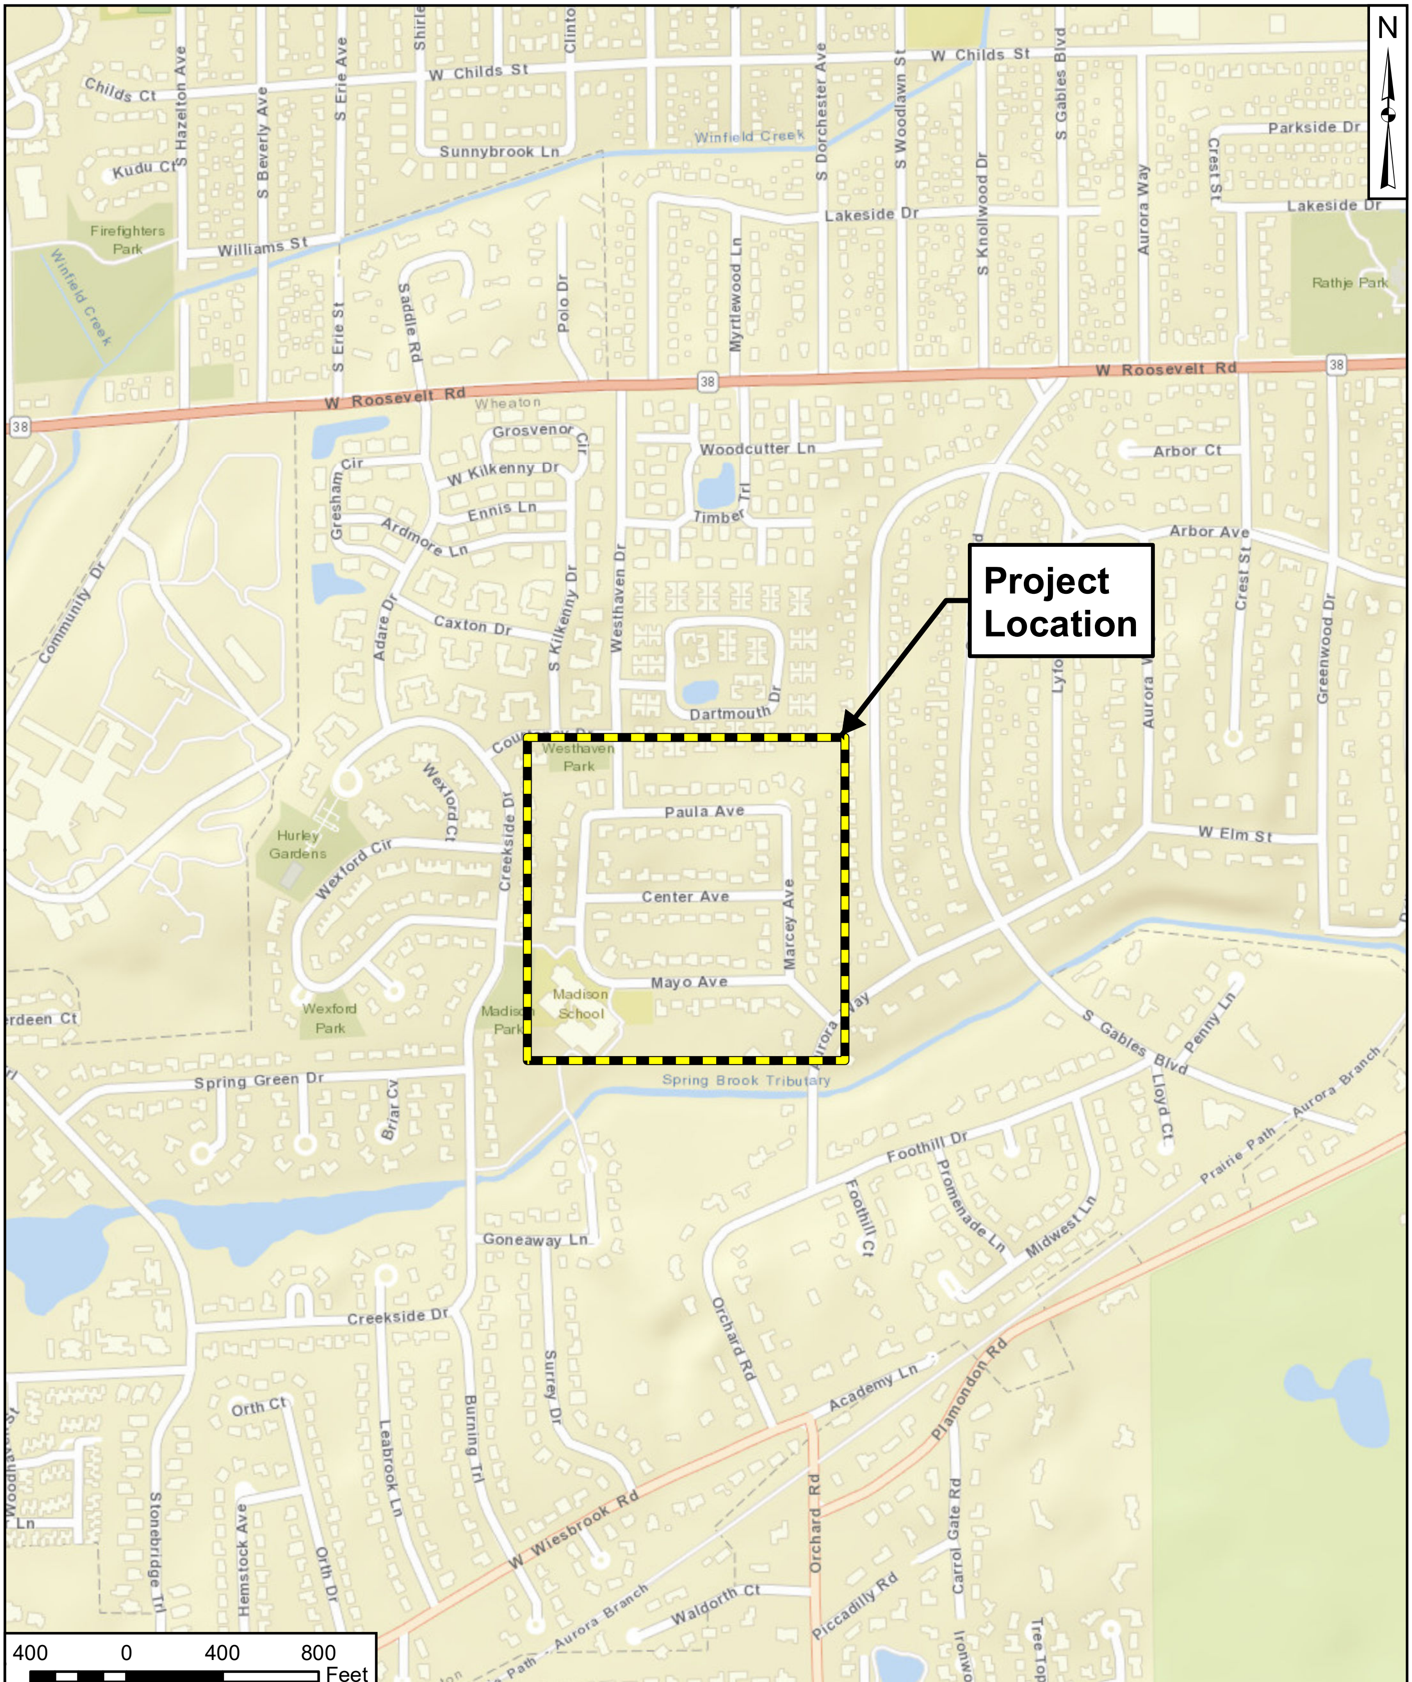

V3 Companies
7325 Janes Avenue
Woodridge, Illinois 60517
630.724.9200 phone
630.724.9202 fax
www.v3co.com

Visio, Vertere, Virtute...
"The Vision To Transform with Excellence"

PROJECT NO.: 17324	*CLIENT:* City of Wheaton 303 West Wesley Street Wheaton, IL, 60187	*TITLE:* **PROJECT LOCATION MAP**	
CREATED BY: LEH			
DATE: 02/01/18	*BASE LAYER:* ESRI World Street Msp	*SITE:* Flood Prone Area Study IV: Mayo Wheaton, IL, 60187	*EXHIBIT:* 35
SCALE: See Scale Bar			

N:\2017\17324\Drawings\ArcGIS\NR\Water Resources\Mayo Flood Prone Area\FIG1Bloc17324.mxd

V3 Companies
7325 Janes Avenue
Woodridge, Illinois 60517
630.724.9200 phone
630.724.9202 fax
www.v3co.com

Visio, Vertere, Virtute...
"The Vision To Transform with Excellence"

PROJECT NO.:	17324
CREATED BY:	LEH
DATE:	02/01/18
SCALE:	See Scale Bar
CLIENT:	City of Wheaton 303 West Wesley Street Wheaton, IL, 60187
BASE LAYER:	ESRI World Street Map
TITLE:	**AERIAL MAP**
SITE:	Flood Prone Area Study IV: Erie Wheaton, IL, 60187
EXHIBIT:	36

N:\2017\17324\Drawings\ArcGIS\NR\Water Resources\Erie Flood Prone Area\FIG2Anwi17324.mxd

V3 Companies
7325 Janes Avenue
Woodridge, Illinois 60517
630.724.9200 phone
630.724.9202 fax
www.v3co.com

Visio, Vertere, Virtute...
"The Vision To Transform with Excellence"

PROJECT NO.: 17324	*CLIENT:* City of Wheaton 303 West Wesley Street Wheaton, IL, 60187	*TITLE:* **AERIAL MAP**	
CREATED BY: LEH			
DATE: 02/01/18	*BASE LAYER:* ESRI World Street Msp	*SITE:* Flood Prone Area Study IV: Mayo Wheaton, IL, 60187	*EXHIBIT:* 37
SCALE: See Scale Bar			

N:\2017\17324\Drawings\ArcGIS\NR\Water Resources\Mayo Flood Prone Area\FIG2Baerial17324.mxd

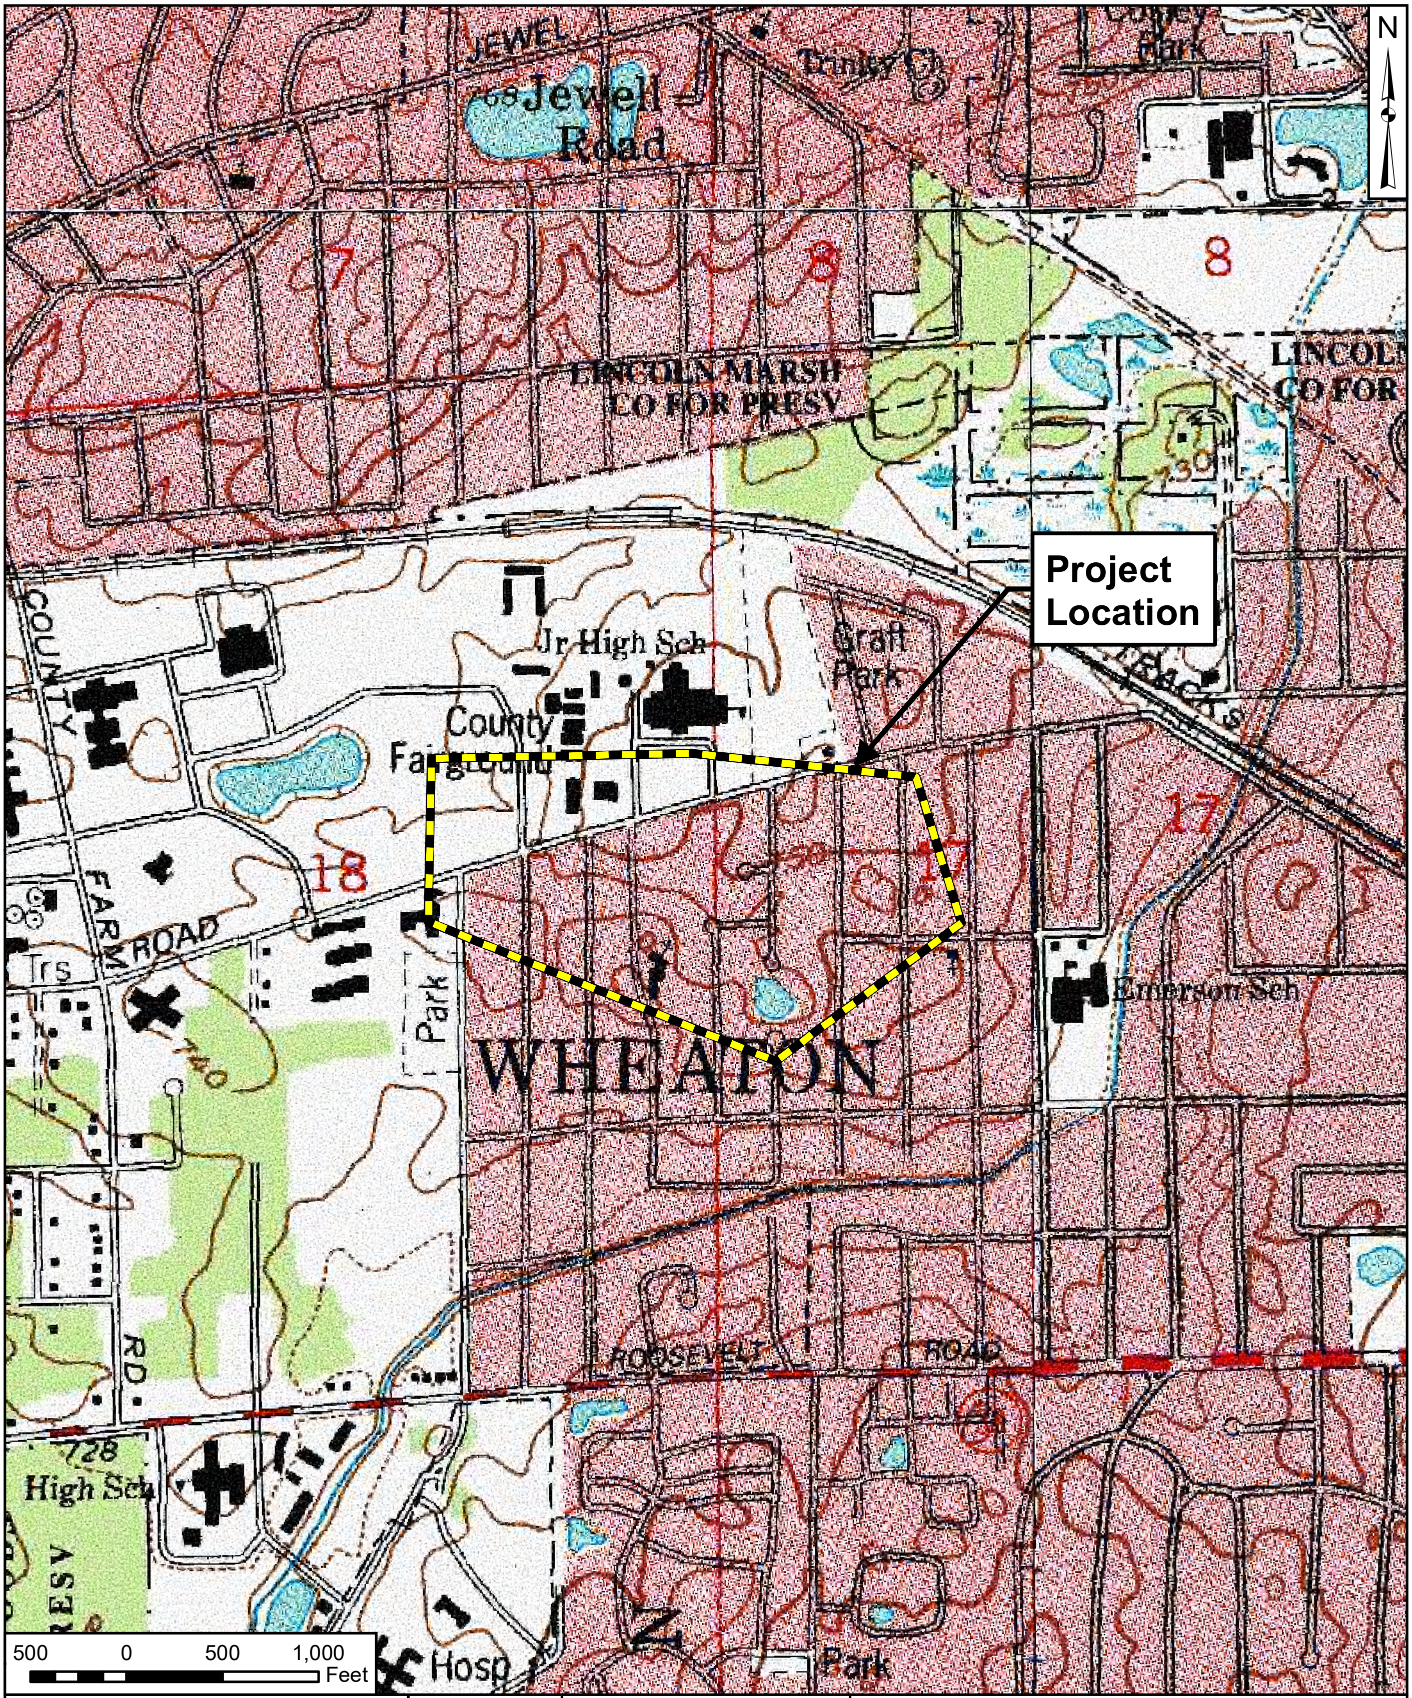

V3 Companies 7325 Janes Avenue Woodridge, Illinois 60517 630.724.9200 phone 630.724.9202 fax www.v3co.com	PROJECT NO.: 17324 CREATED BY: LEH	CLIENT: City of Wheaton 303 West Wesley Street Wheaton, IL, 60187	TITLE: **USGS TOPOGRAPHIC MAP**
Visio, Vertere, Virtute... *"The Vision To Transform with Excellence"*	DATE: 02/02/18 SCALE: See Scale Bar	BASE LAYER: USGS Topographic Map DuPage County (1998)	SITE: Flood Prone Area Study IV: Erie Wheaton, IL, 60187 EXHIBIT: 38

N:\2017\17324\Drawings\ArcGIS\NR\Water Resources\Erie Flood Prone Area\FIG3Ausgstopo17324.mxd

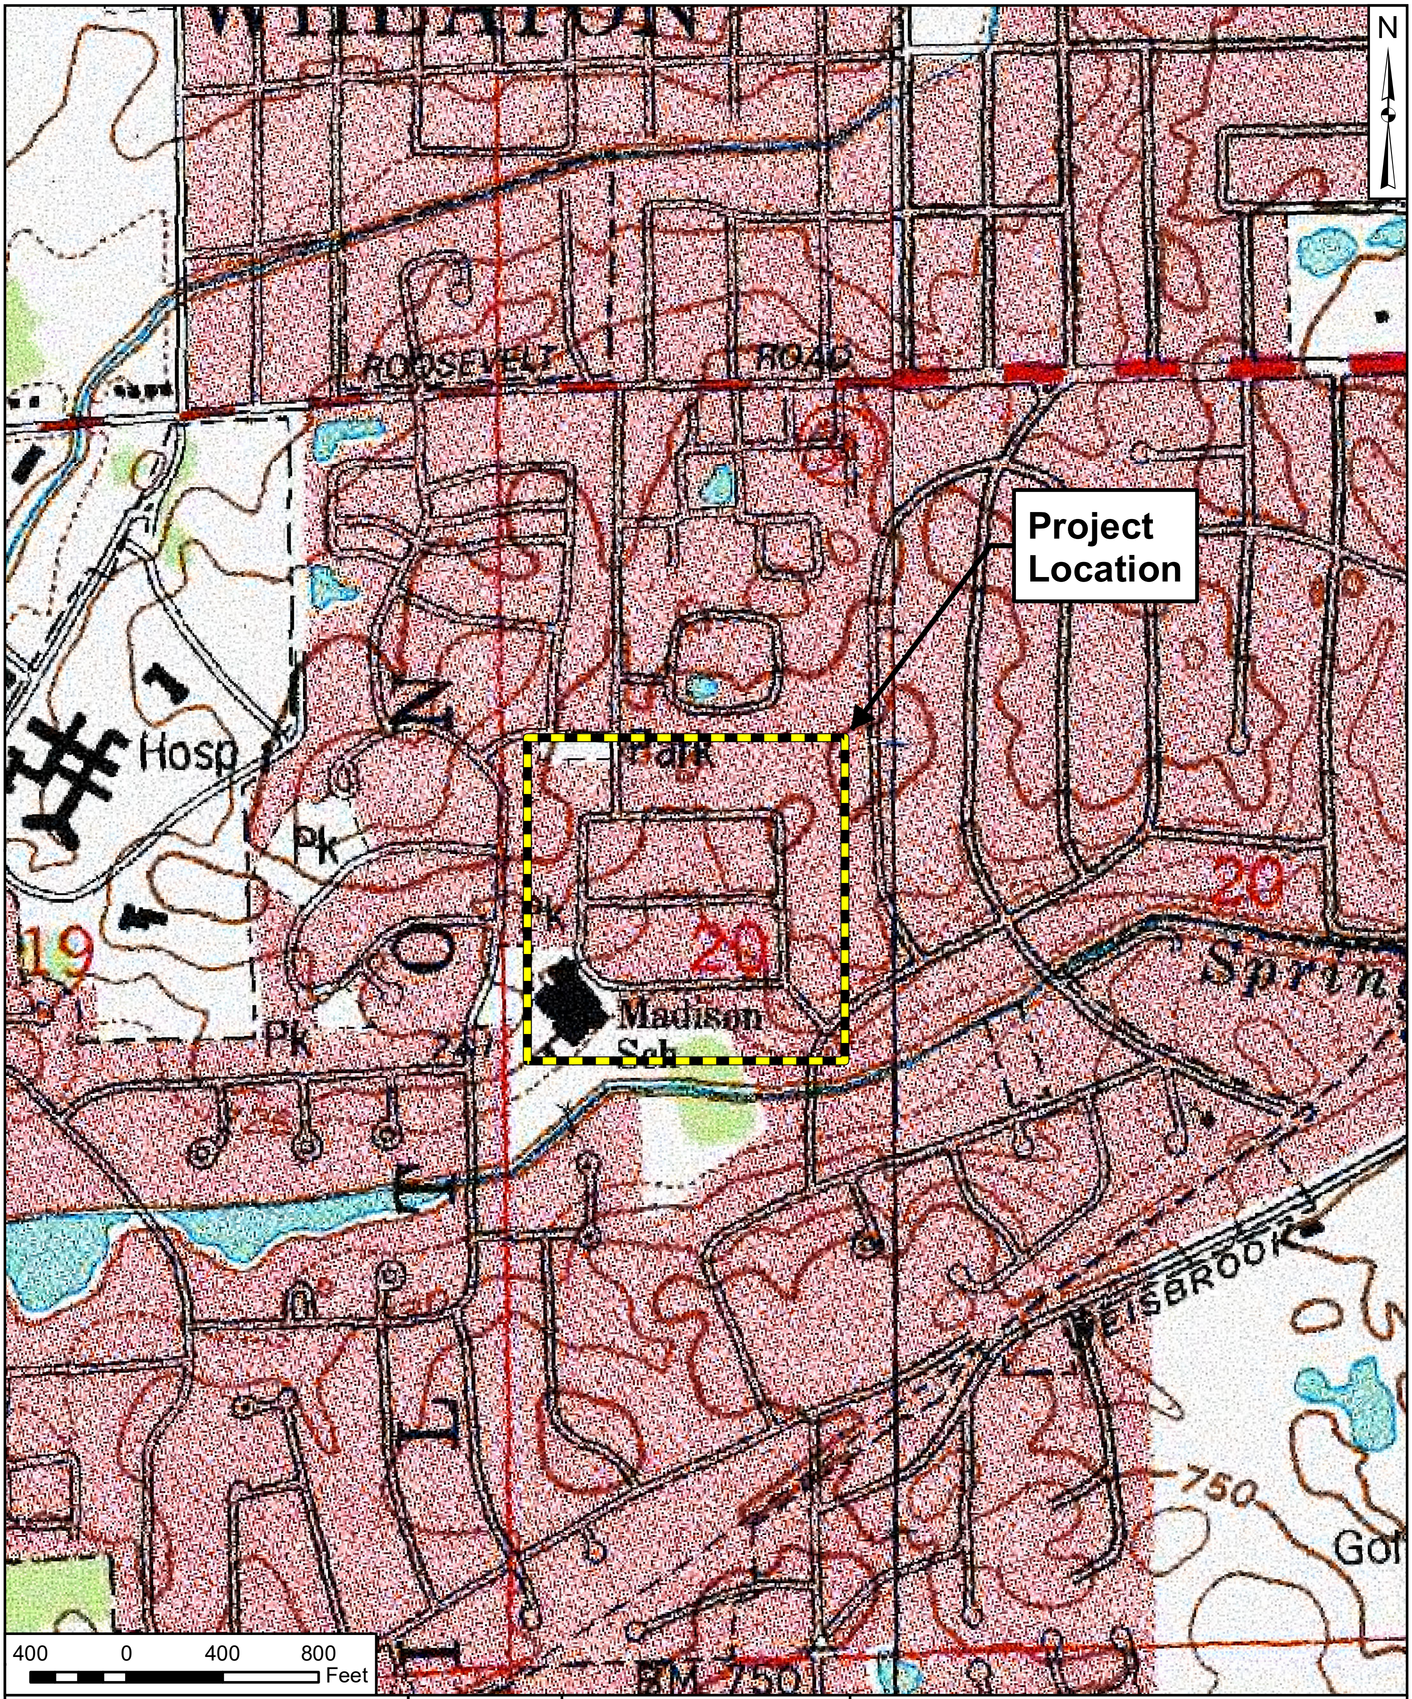

V3 Companies
7325 Janes Avenue
Woodridge, Illinois 60517
630.724.9200 phone
630.724.9202 fax
www.v3co.com

Visio, Vertere, Virtute...
"The Vision To Transform with Excellence"

PROJECT NO.:	17324
CREATED BY:	LEH
DATE:	02/02/18
SCALE:	See Scale Bar
CLIENT:	City of Wheaton 303 West Wesley Street Wheaton, IL, 60187
BASE LAYER:	USGS Topographic Map DuPage County (1998)
TITLE:	USGS TOPOGRAPHIC MAP
SITE:	Flood Prone Area Study IV: Mayo Wheaton, IL, 60187
EXHIBIT:	39

N:\2017\17324\Drawings\ArcGIS\NR\Water Resources\Mayo Flood Prone Area\FIG3Busgstopo17324.mxd

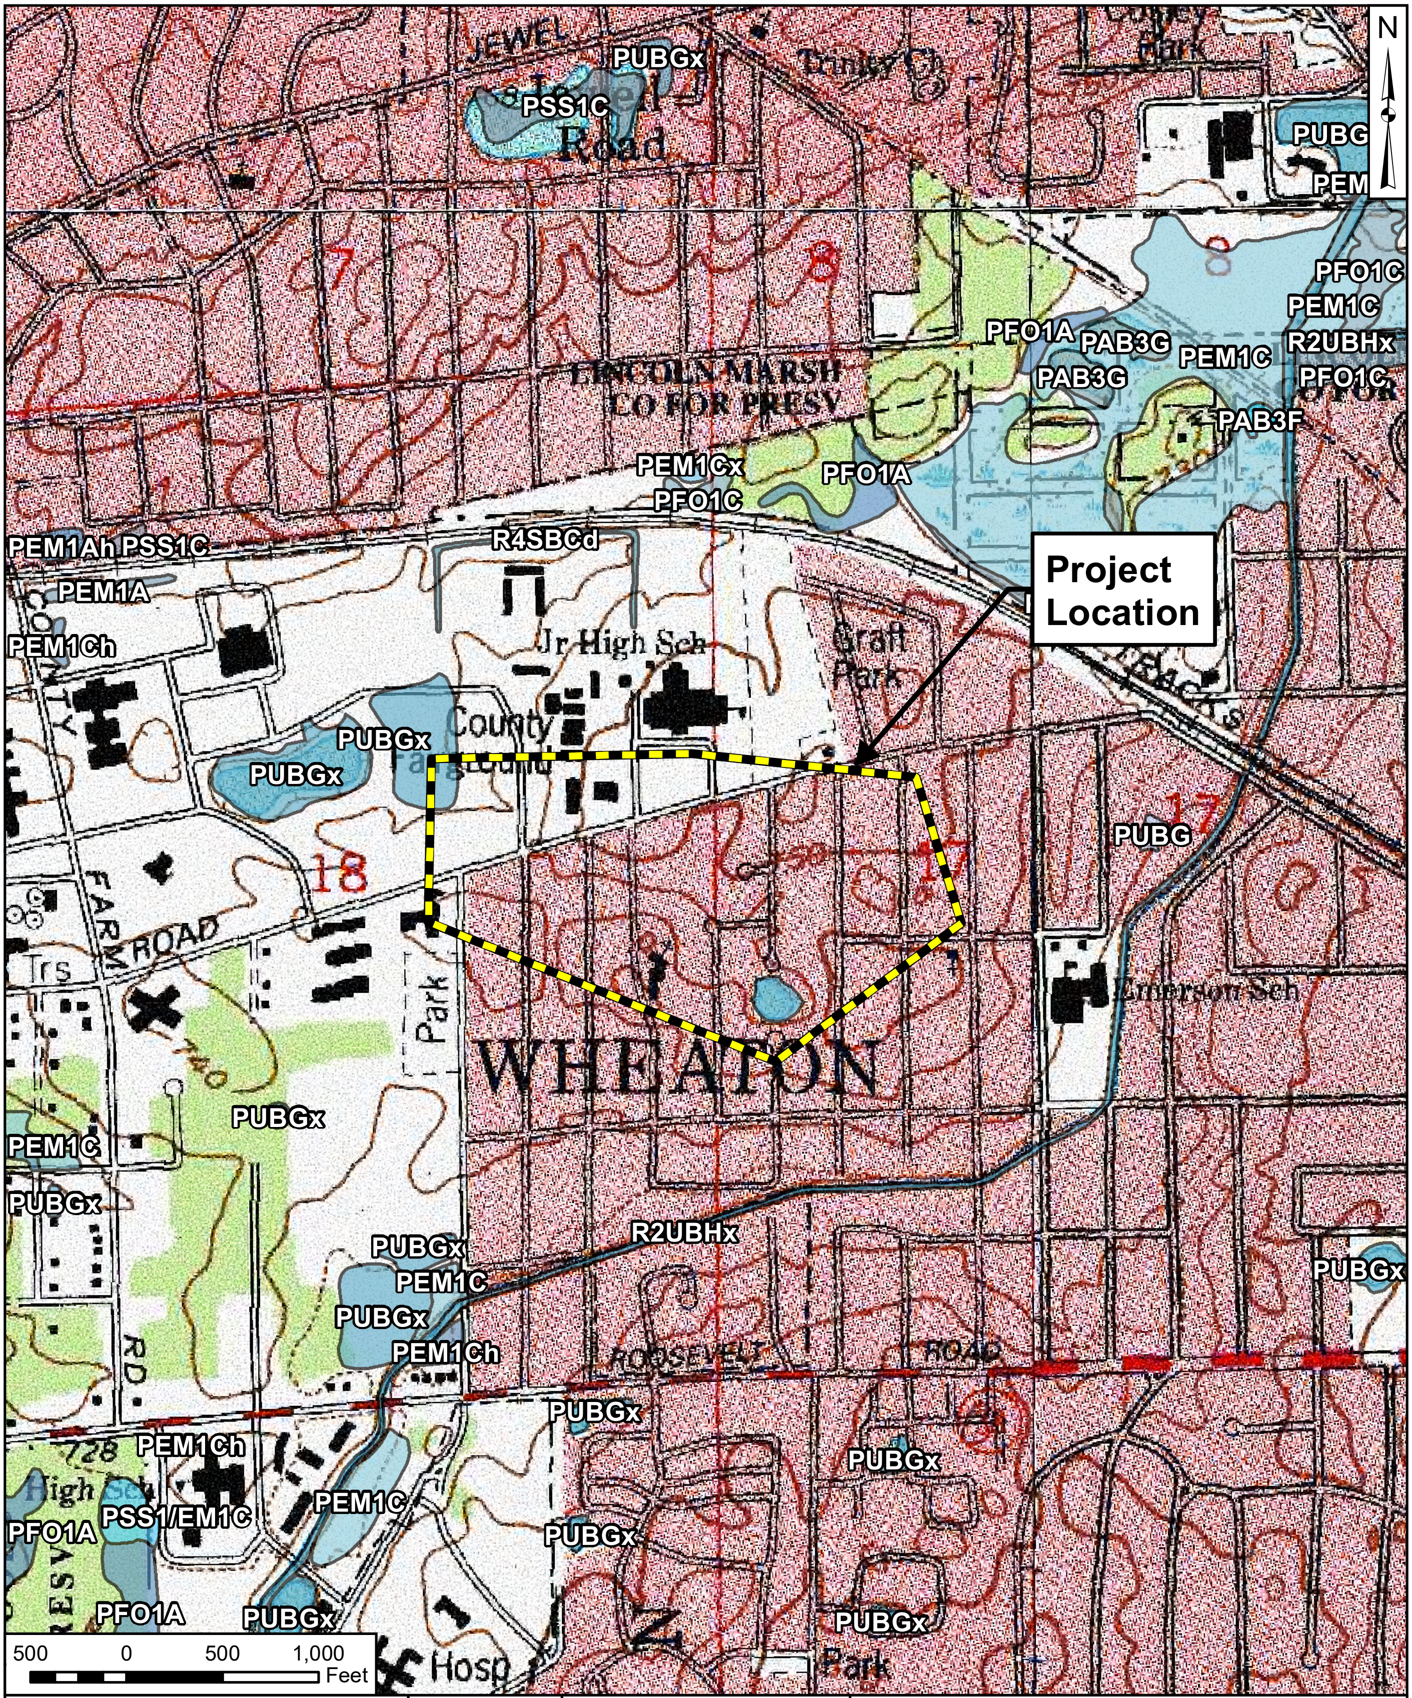

V3 Companies
7325 Janes Avenue
Woodridge, Illinois 60517
630.724.9200 phone
630.724.9202 fax
www.v3co.com

Visio, Vertere, Virtute...
"The Vision To Transform with Excellence"

PROJECT NO.: 17324	CLIENT: City of Wheaton 303 West Wesley Street Wheaton, IL, 60187	TITLE: **NATIONAL WETLANDS INVENTORY (NWI) MAP**		
CREATED BY: LEH				
DATE: 02/02/18	BASE LAYER: USGS Topographic Map DuPage County (1998)	SITE: Flood Prone Area Study IV: Erie Wheaton, IL, 60187	EXHIBIT: 40	
SCALE: See Scale Bar				

N:\2017\17324\Drawings\ArcGIS\NR\Water Resources\Erie Flood Prone Area\FIG4Anwi17324.mxd

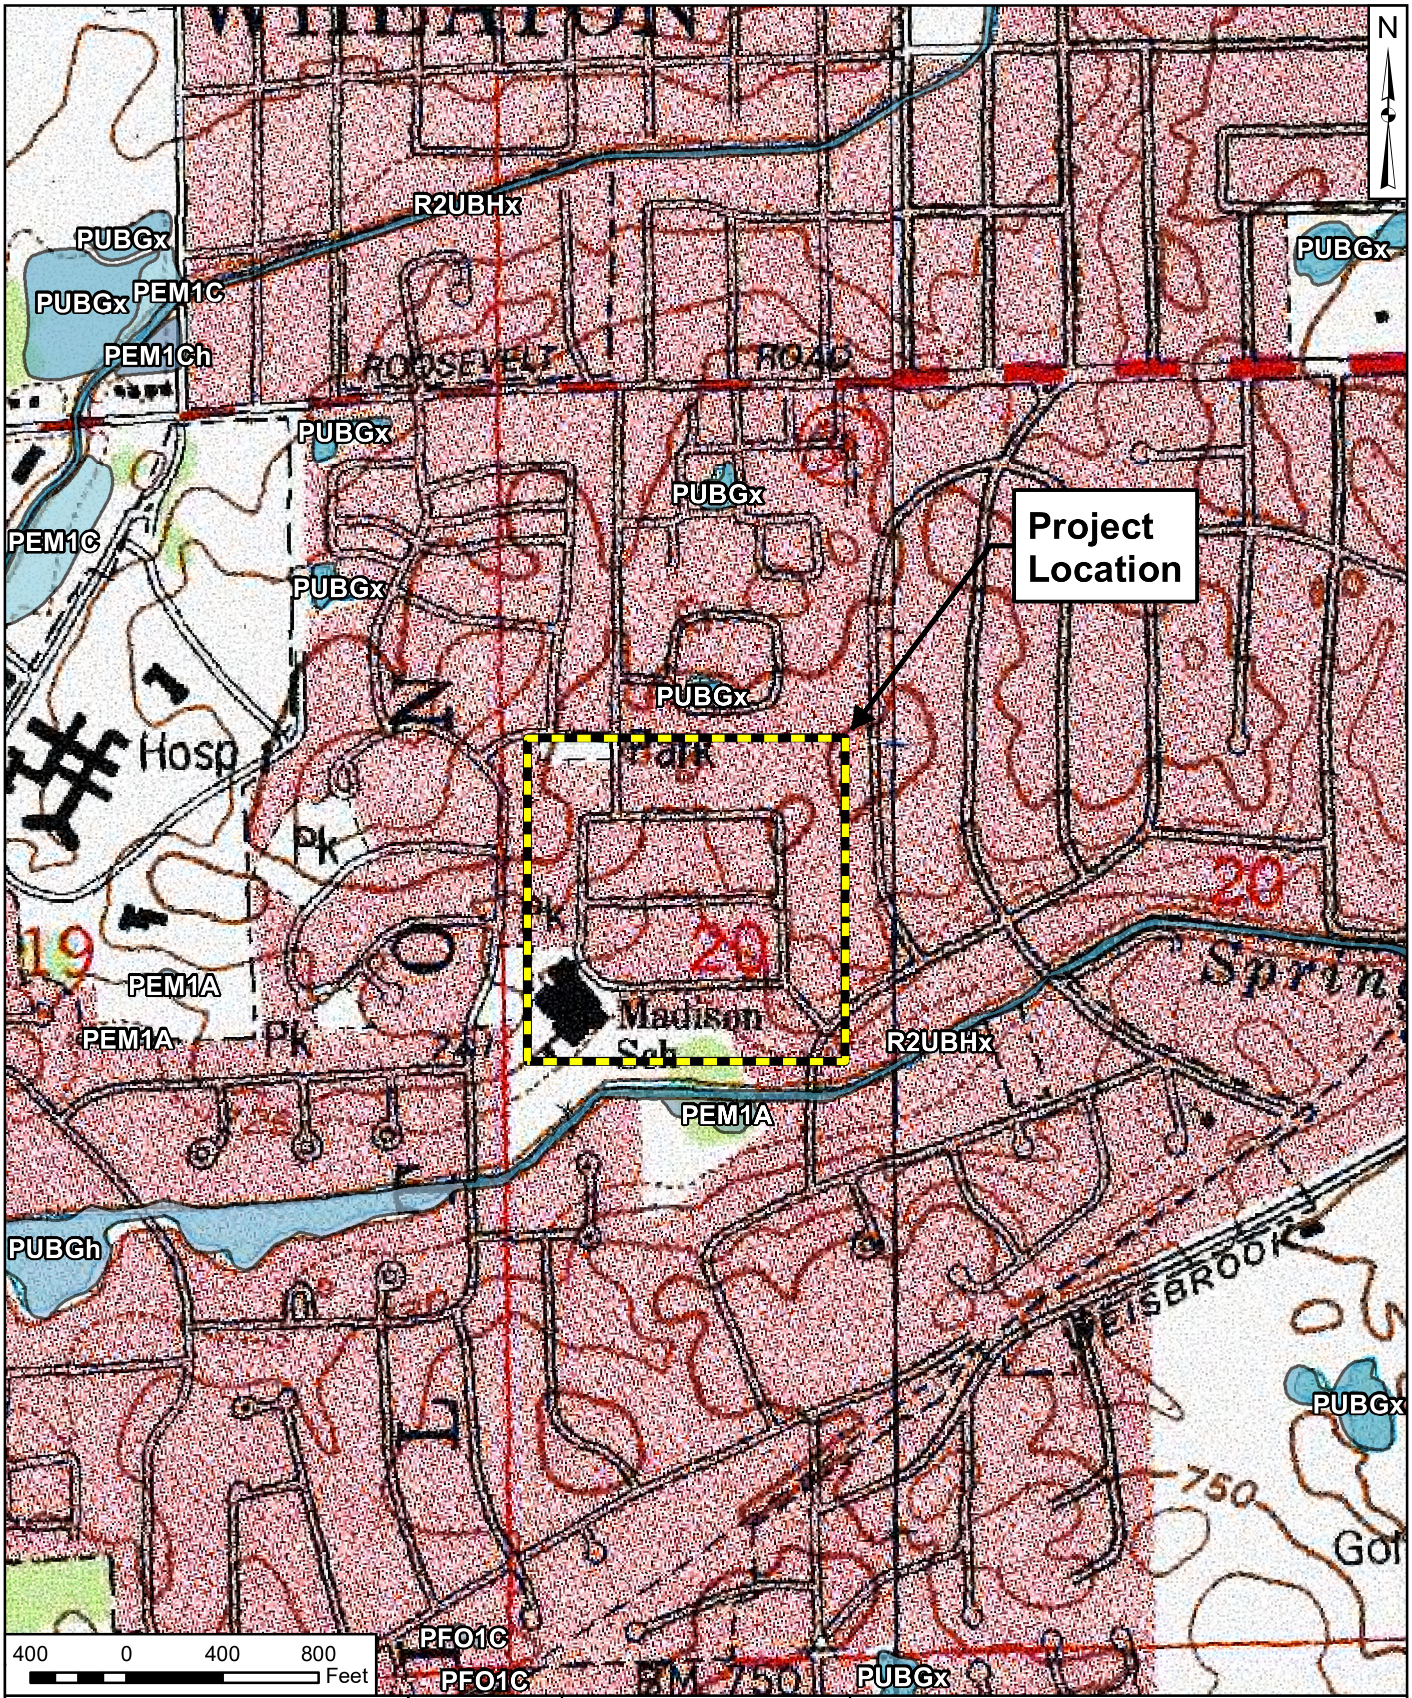

V3 Companies
7325 Janes Avenue
Woodridge, Illinois 60517
630.724.9200 phone
630.724.9202 fax
www.v3co.com

Visio, Vertere, Virtute...
"The Vision To Transform with Excellence"

PROJECT NO.:	17324
CREATED BY:	LEH
DATE:	02/02/18
SCALE:	See Scale Bar
CLIENT:	City of Wheaton 303 West Wesley Street Wheaton, IL, 60187
BASE LAYER:	USGS Topographic Map DuPage County (1998)
TITLE:	NATIONAL WETLANDS INVENTORY (NWI) MAP
SITE:	Flood Prone Area Study IV: Mayo Wheaton, IL, 60187
EXHIBIT:	41

N:\2017\17324\Drawings\ArcGIS\NR\Water Resources\Mayo Flood Prone Area\FIG4Bnwi17324.mxd

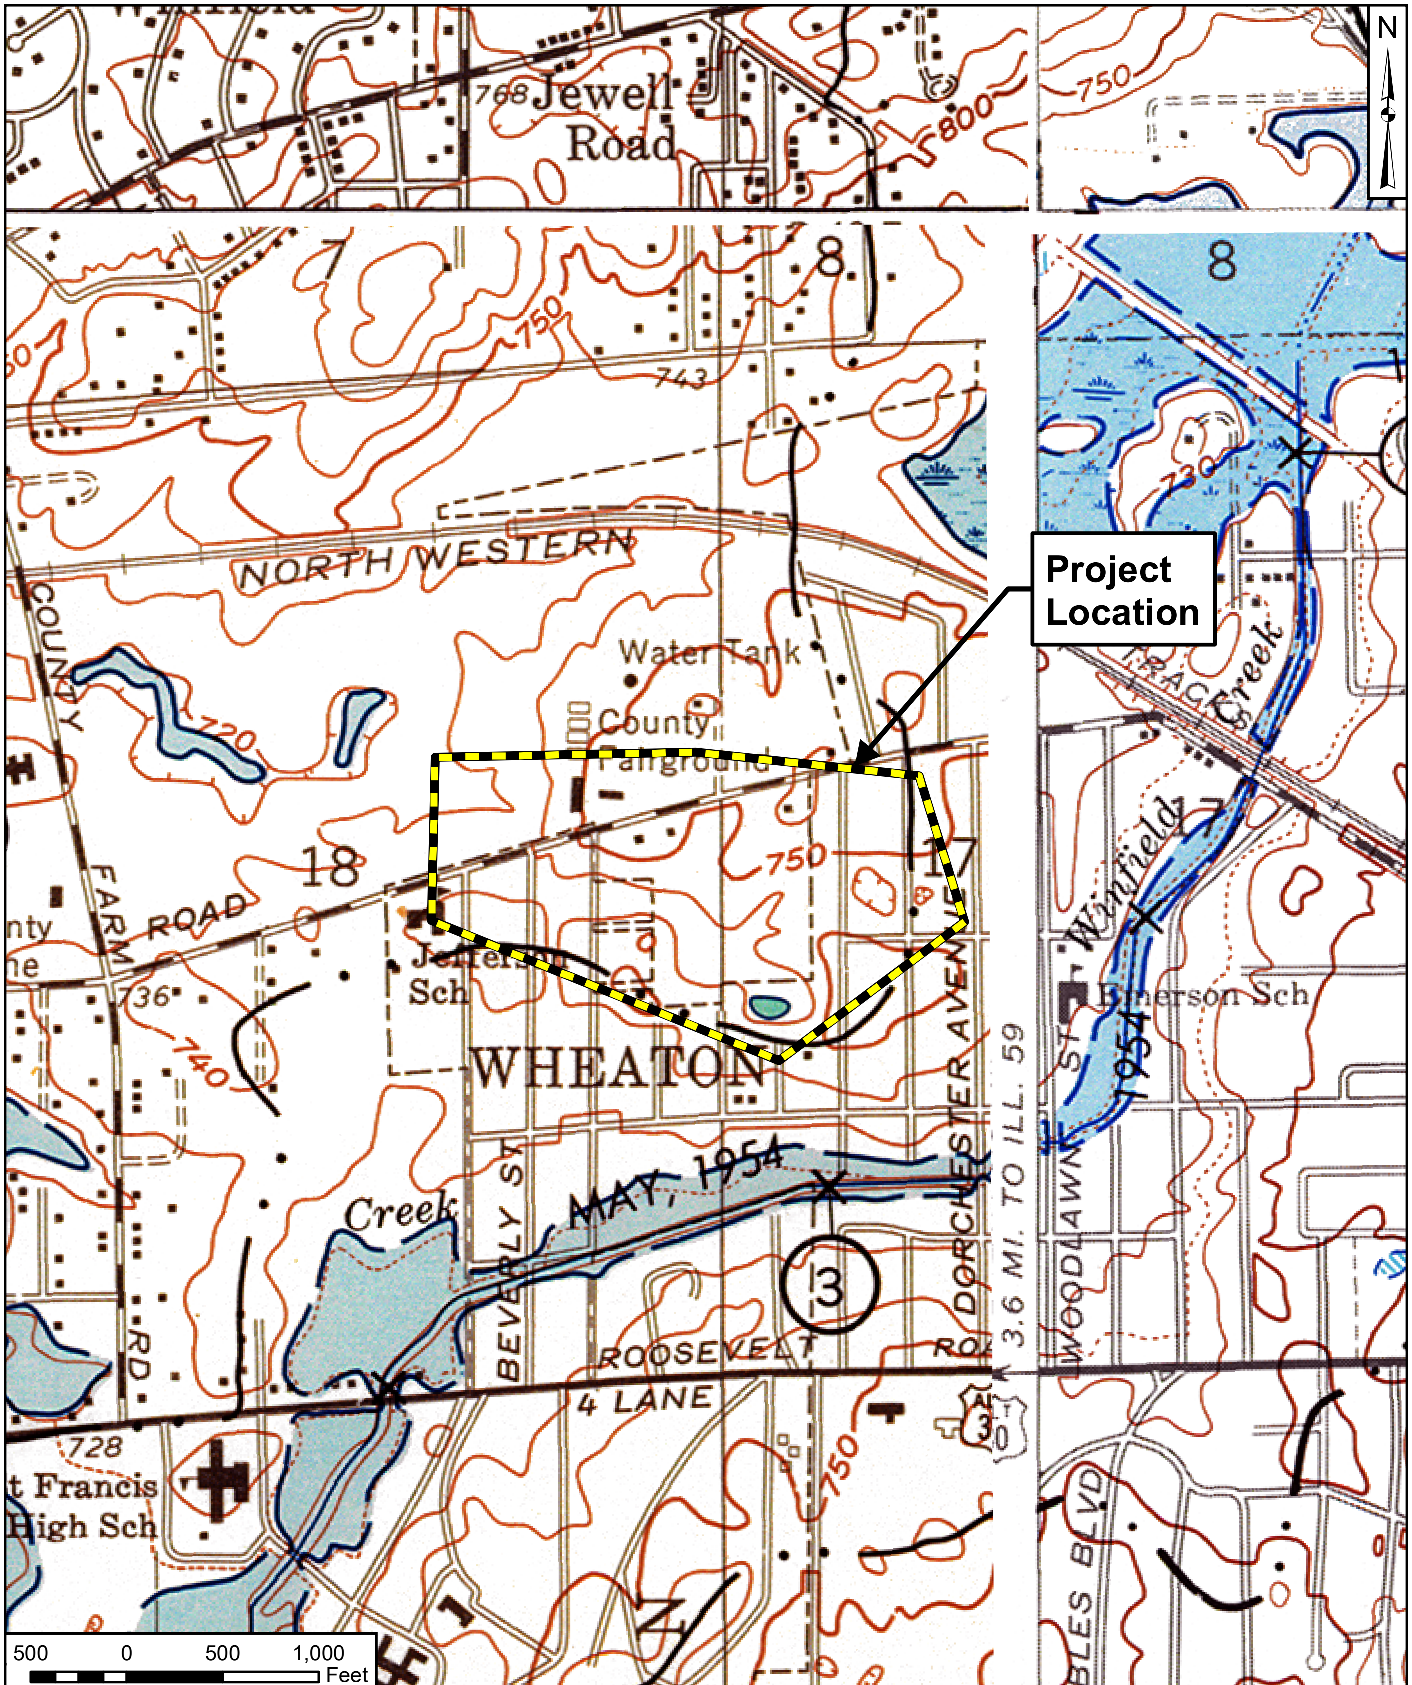

V3 Companies
7325 Janes Avenue
Woodridge, Illinois 60517
630.724.9200 phone
630.724.9202 fax
www.v3co.com

Visio, Vertere, Virtute...
"The Vision To Transform with Excellence"

PROJECT NO.:	17324
CREATED BY:	LEH
DATE:	02/02/18
SCALE:	See Scale Bar
CLIENT:	City of Wheaton 303 West Wesley Street Wheaton, IL, 60187
BASE LAYER:	USGS Hydrologic Atlas (Naperville Quadrangle)
TITLE:	**USGS HYDROLOGIC ATLAS**
SITE:	Flood Prone Area Study IV: Erie Wheaton, IL, 60187
EXHIBIT:	42

N:\2017\17324\Drawings\ArcGIS\NR\Water Resources\Erie Flood Prone Area\FIG5Ahuc17324.mxd

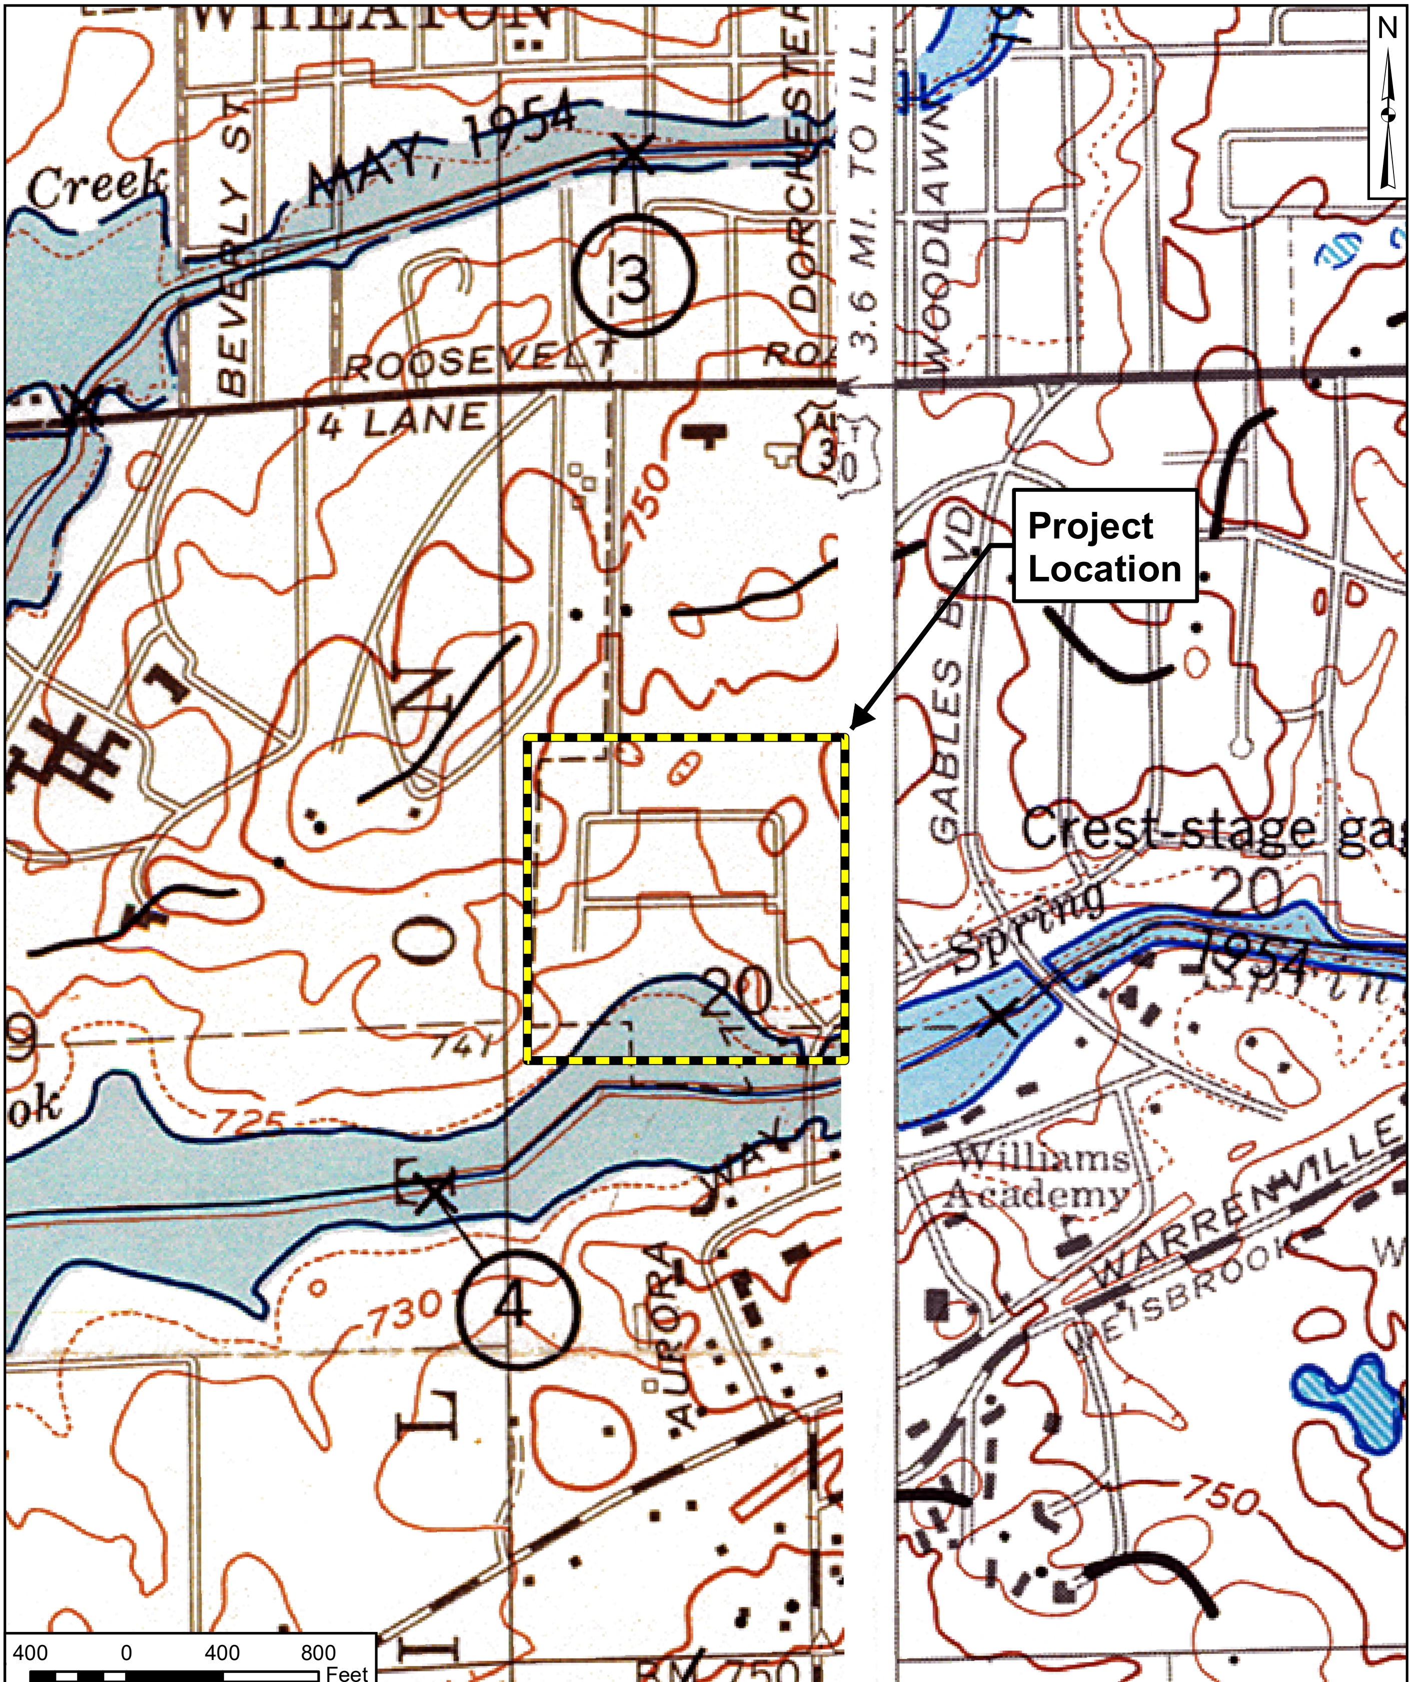

V3 Companies
7325 Janes Avenue
Woodridge, Illinois 60517
630.724.9200 phone
630.724.9202 fax
www.v3co.com

Visio, Vertere, Virtute...
"The Vision To Transform with Excellence"

PROJECT NO.: 17324	CLIENT: City of Wheaton, 303 West Wesley Street, Wheaton, IL, 60187	TITLE: **USGS HYDROLOGIC ATLAS**	
CREATED BY: LEH			
DATE: 02/02/18	BASE LAYER: USGS Hydrologic Atlas (Naperville and Wheaton Quadrangles)	SITE: Flood Prone Area Study IV: Mayo Wheaton, IL, 60187	EXHIBIT: 43
SCALE: See Scale Bar			

N:\2017\17324\Drawings\ArcGIS\NR\Water Resources\Mayo Due Diligence\FIG5Bhydro17324.mxd

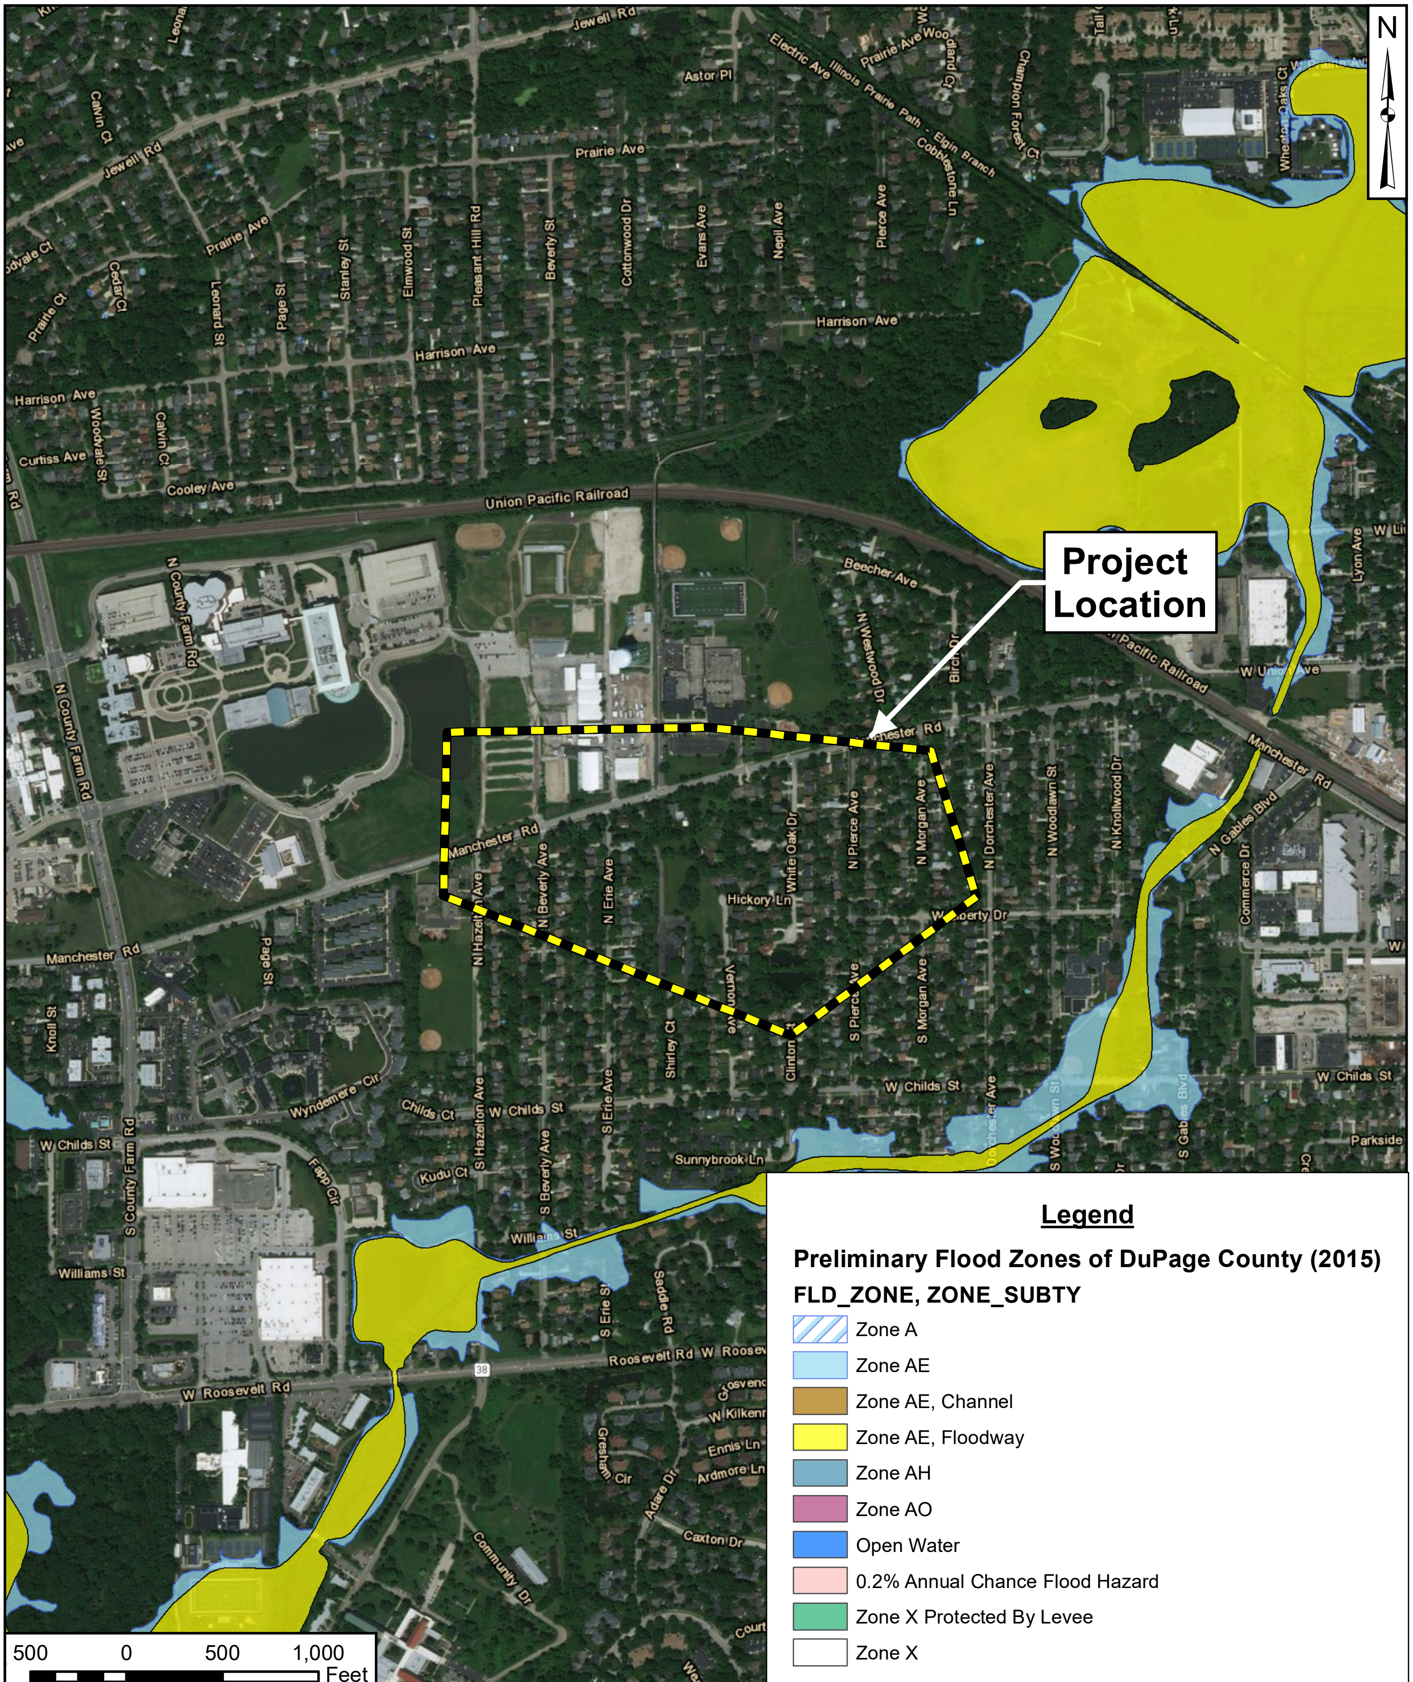

Legend

Preliminary Flood Zones of DuPage County (2015)

FLD_ZONE, ZONE_SUBTY

- Zone A
- Zone AE
- Zone AE, Channel
- Zone AE, Floodway
- Zone AH
- Zone AO
- Open Water
- 0.2% Annual Chance Flood Hazard
- Zone X Protected By Levee
- Zone X

500 0 500 1,000 Feet

V3 Companies
7325 Janes Avenue
Woodridge, Illinois 60517
630.724.9200 phone
630.724.9202 fax
www.v3co.com

Visio, Vertere, Virtute...
"The Vision To Transform with Excellence"

PROJECT NO.:	17324
CREATED BY:	LEH
DATE:	02/02/18
SCALE:	See Scale Bar
CLIENT:	City of Wheaton 303 West Wesley Street Wheaton, IL, 60187
BASE LAYER:	Vivid (2016)
TITLE:	**FLOOD ZONES OF DUPAGE COUNTY, ILLINOIS (2015) MAP**
SITE:	Flood Prone Area Study IV: Erie Wheaton, IL, 60187
EXHIBIT:	44

N:\2017\17324\Drawings\ArcGIS\NR\Water Resources\Erie Due Diligence\FIG7Anfhl17324.mxd

V3 Companies
7325 Janes Avenue
Woodridge, Illinois 60517
630.724.9200 phone
630.724.9202 fax
www.v3co.com

Visio, Vertere, Virtute...
"The Vision To Transform with Excellence"

PROJECT NO.:	17324
CREATED BY:	LEH
DATE:	02/02/18
SCALE:	See Scale Bar
CLIENT:	City of Wheaton 303 West Wesley Street Wheaton, IL, 60187
BASE LAYER:	Vivid (2016)
TITLE:	FLOOD ZONES OF DUPAGE COUNTY, ILLINOIS (2015) MAP
SITE:	Flood Prone Area Study IV: Mayo Wheaton, IL, 60187
EXHIBIT:	45

N:\2017\17324\Drawings\ArcGIS\NR\Water Resources\Mayo Due Diligence\FIG7Bnfhl17324.mxd

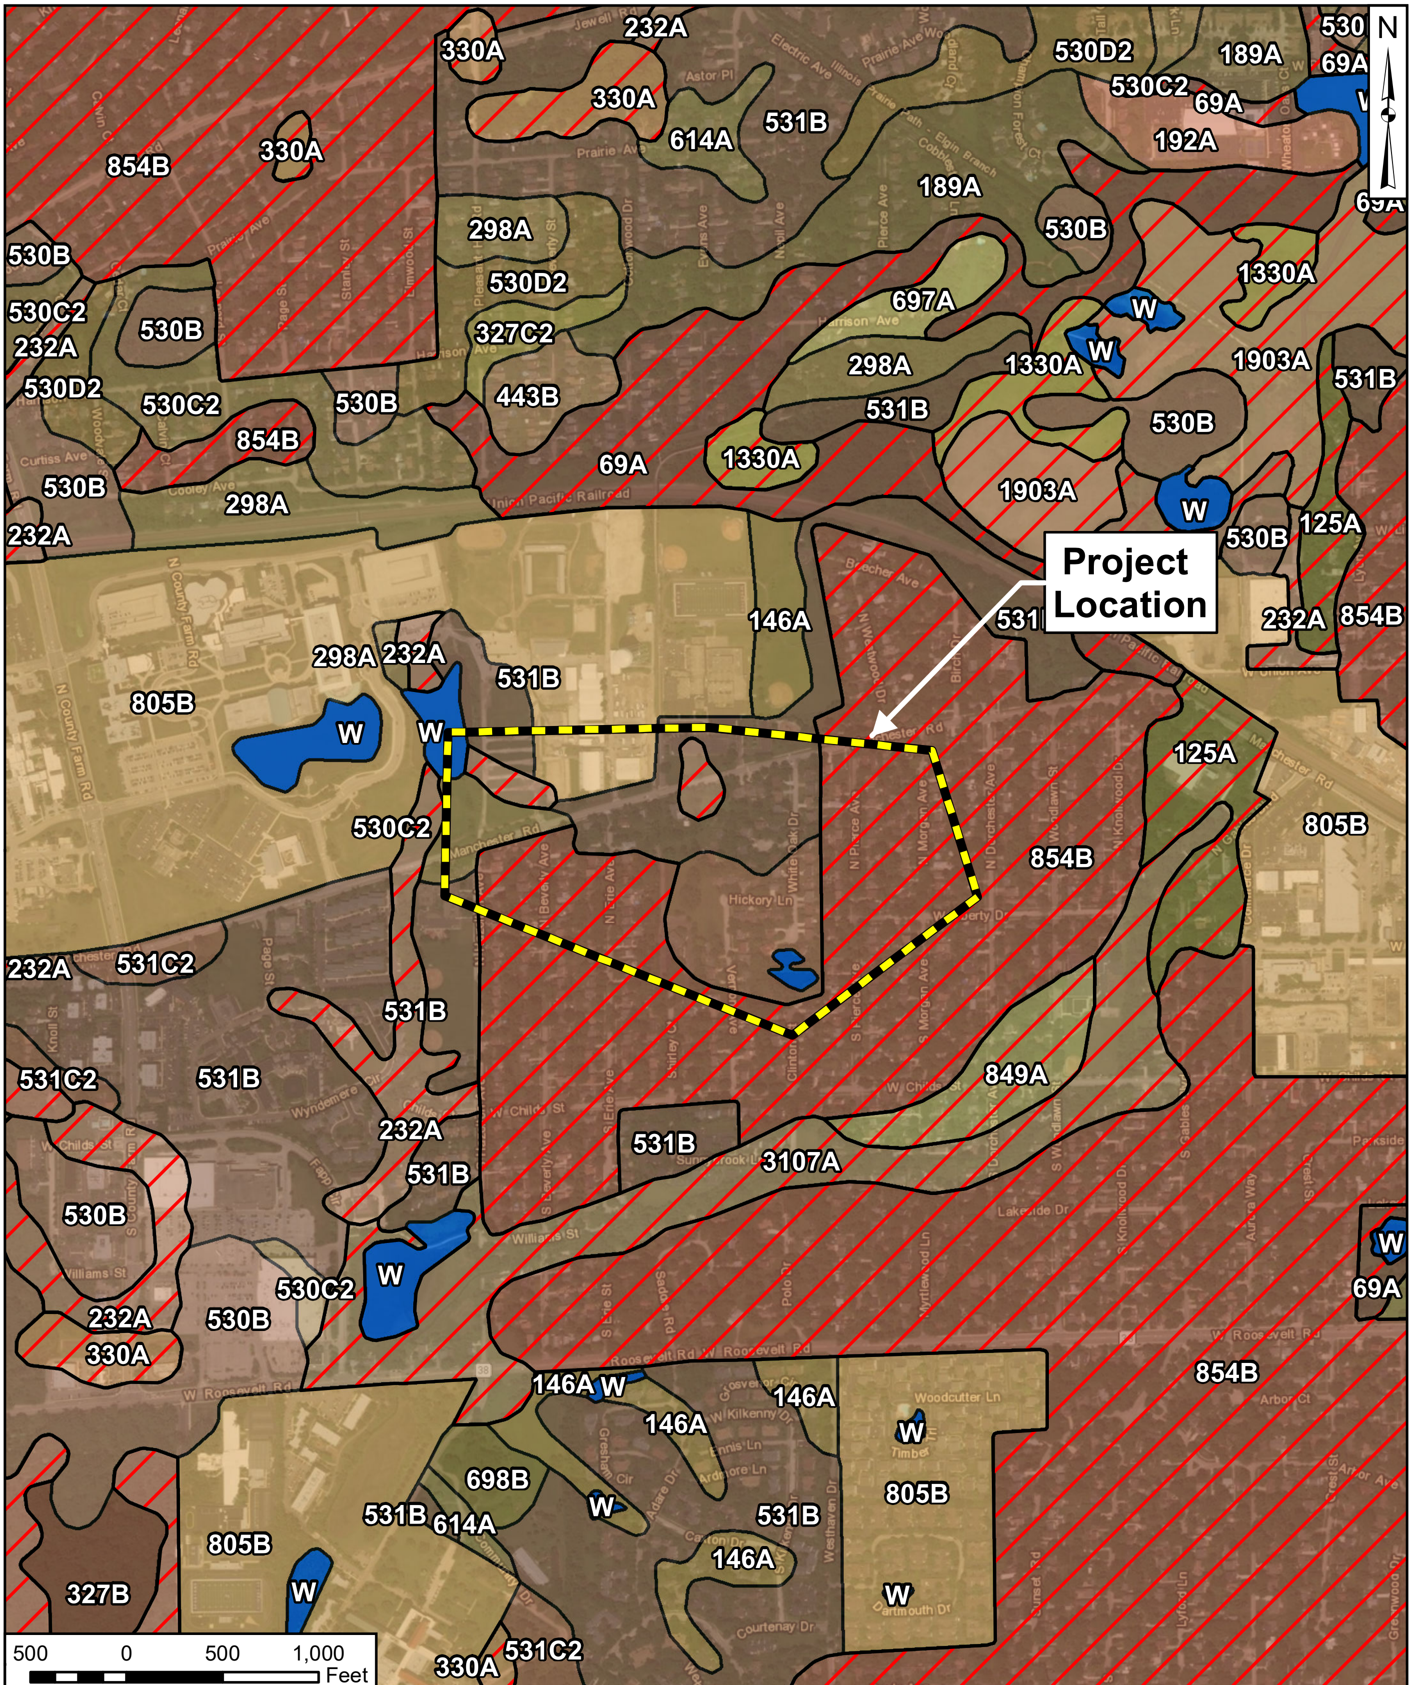

V3 Companies
7325 Janes Avenue
Woodridge, Illinois 60517
630.724.9200 phone
630.724.9202 fax
www.v3co.com

Visio, Vertere, Virtute...
"The Vision To Transform with Excellence"

PROJECT NO.:	17324
CREATED BY:	LEH
DATE:	02/02/18
SCALE:	See Scale Bar

CLIENT:
City of Wheaton
303 West Wesley Street
Wheaton, IL, 60187

BASE LAYER:
Vivid (2016)

TITLE:
SOIL SURVEY OF DUPAGE COUNTY, ILLINOIS (2015) MAP

SITE:
Flood Prone Area Study IV: Erie
Wheaton, IL, 60187

EXHIBIT:
46

N:\2017\17324\Drawings\ArcGIS\NR\Water Resources\Erie Due Diligence\FIG8Asoil17324.mxd

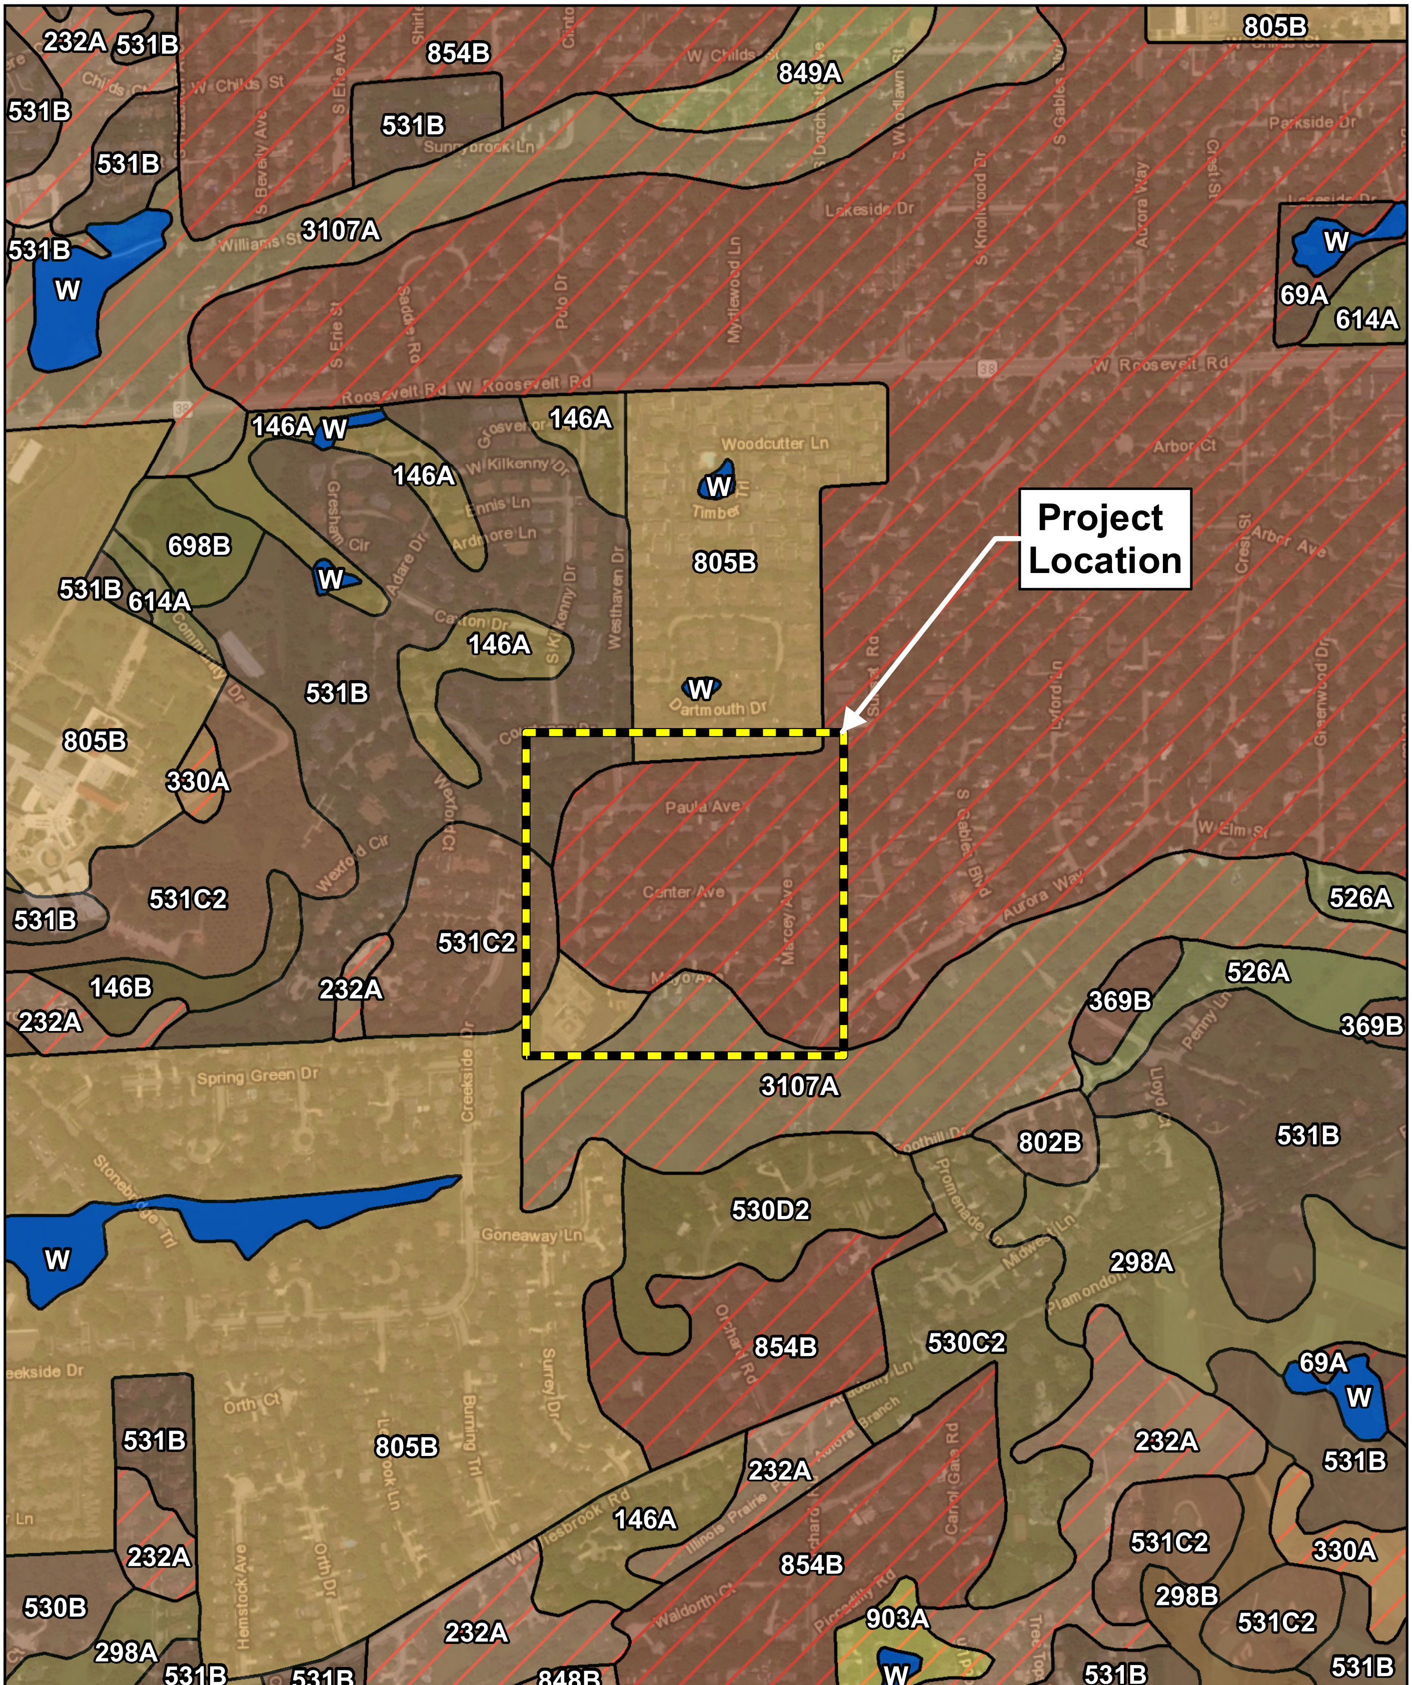

V3 Companies
7325 Janes Avenue
Woodridge, Illinois 60517
630.724.9200 phone
630.724.9202 fax
www.v3co.com

Visio, Vertere, Virtute...
"The Vision To Transform with Excellence"

PROJECT NO.: 17324

CREATED BY: LEH

DATE: 02/02/18

SCALE: See Scale Bar

CLIENT: City of Wheaton
303 West Wesley Street
Wheaton, IL, 60187

BASE LAYER: Vivid (2016)

TITLE: **SOIL SURVEY OF DUPAGE COUNTY, ILLINOIS (2015) MAP**

SITE: Flood Prone Area Study IV: Mayo
Wheaton, IL, 60187

EXHIBIT: 47

N:\2017\17324\Drawings\ArcGIS\NR\Water Resources\Mayo Due Diligence\FIG8Bsoils17324.mxd

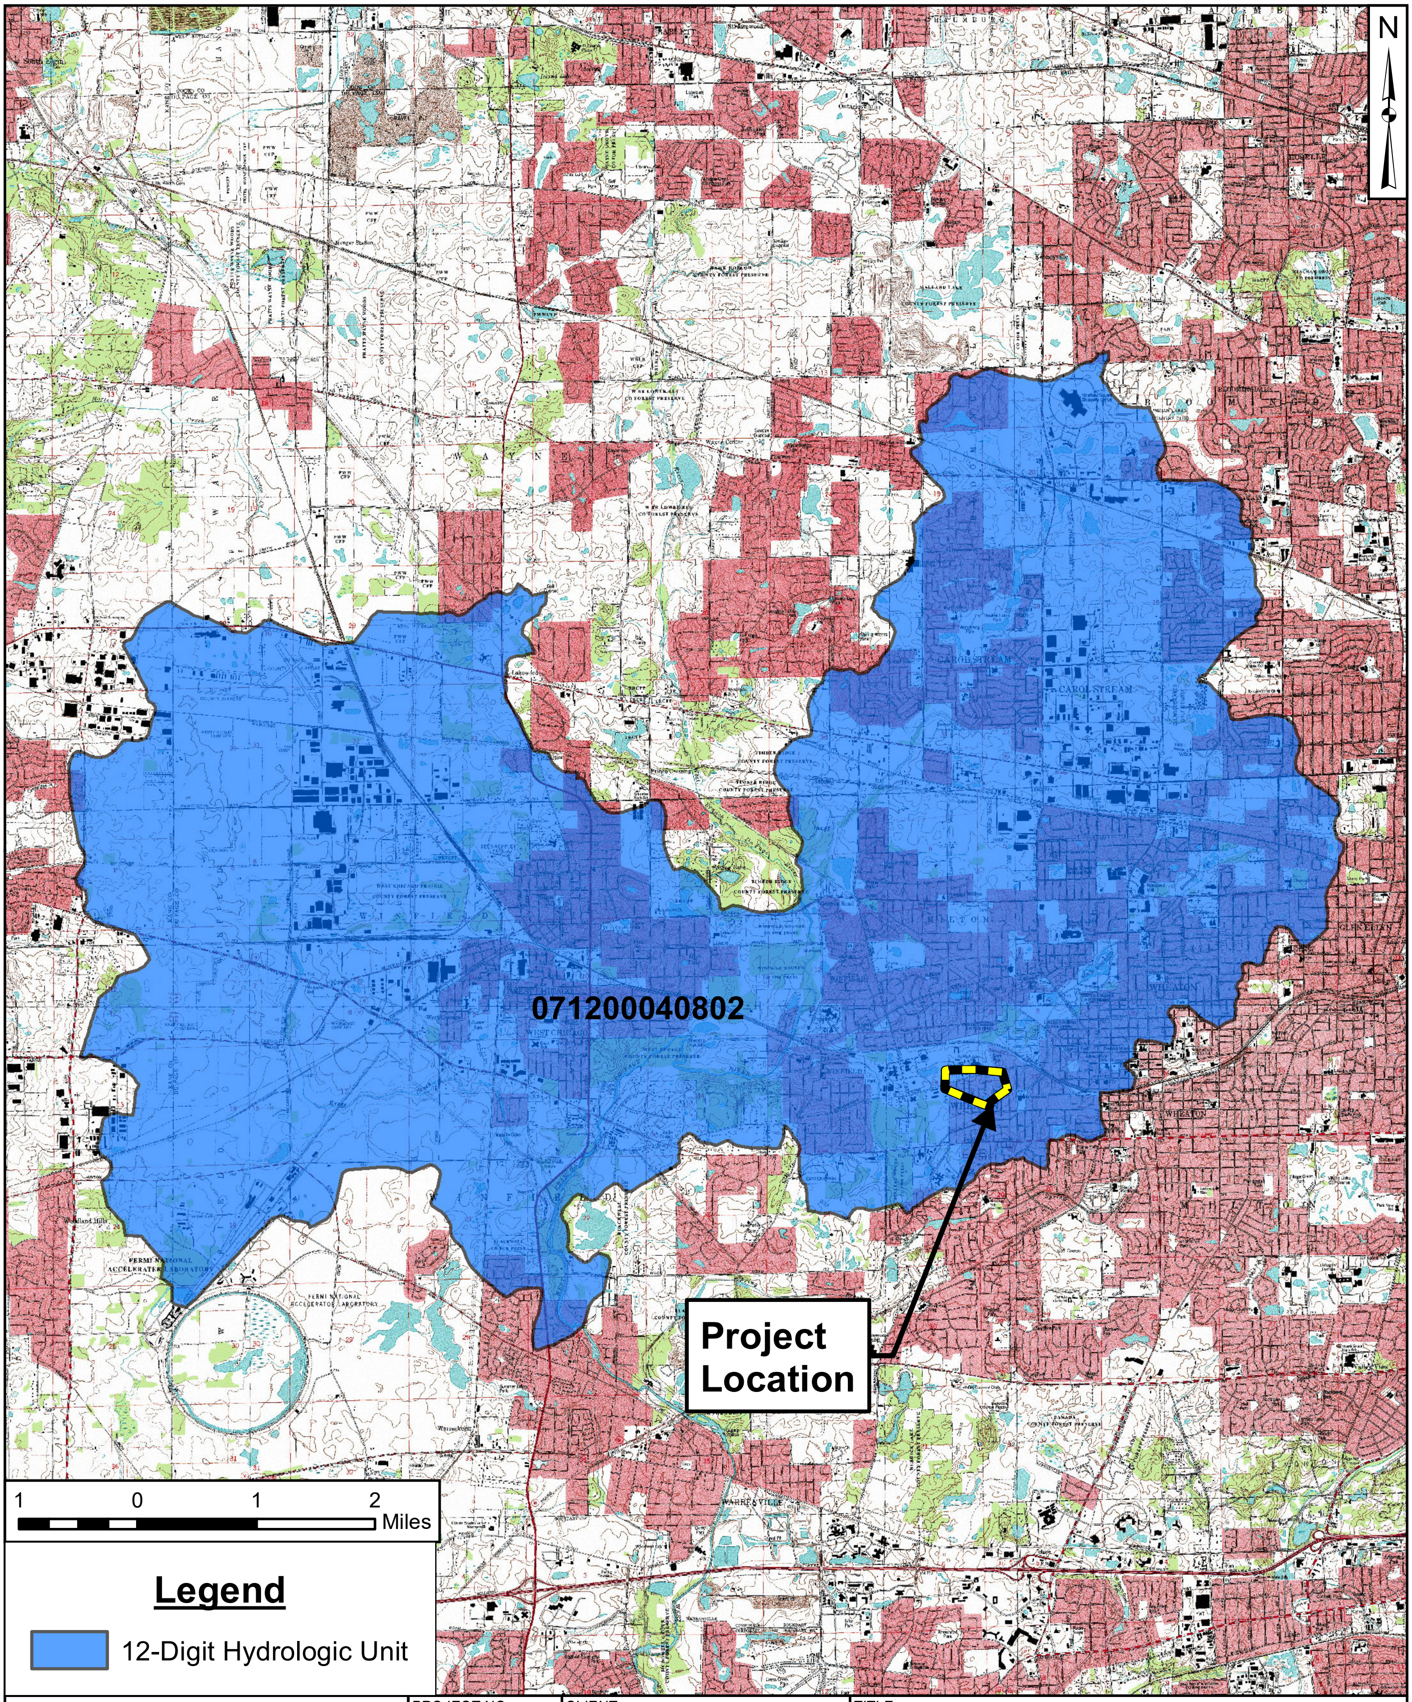

V3 Companies
7325 Janes Avenue
Woodridge, Illinois 60517
630.724.9200 phone
630.724.9202 fax
www.v3co.com

Visio, Vertere, Virtute...
"The Vision To Transform with Excellence"

PROJECT NO.:	17324
CREATED BY:	LEH
DATE:	02/06/18
SCALE:	See Scale Bar
CLIENT:	City of Wheaton 303 West Wesley Street Wheaton, IL, 60187
BASE LAYER:	USGS Topographic Map DuPage County, Illinois
TITLE:	**12-DIGIT HYDROLOGIC UNIT CODE (HUC) MAP**
SITE:	Flood Prone Area Study IV: Erie Wheaton, IL, 60187
EXHIBIT:	48

N:\2017\17324\Drawings\ArcGIS\NR\Water Resources\Erie Due Diligence\FIG9Ahuc17324.mxd

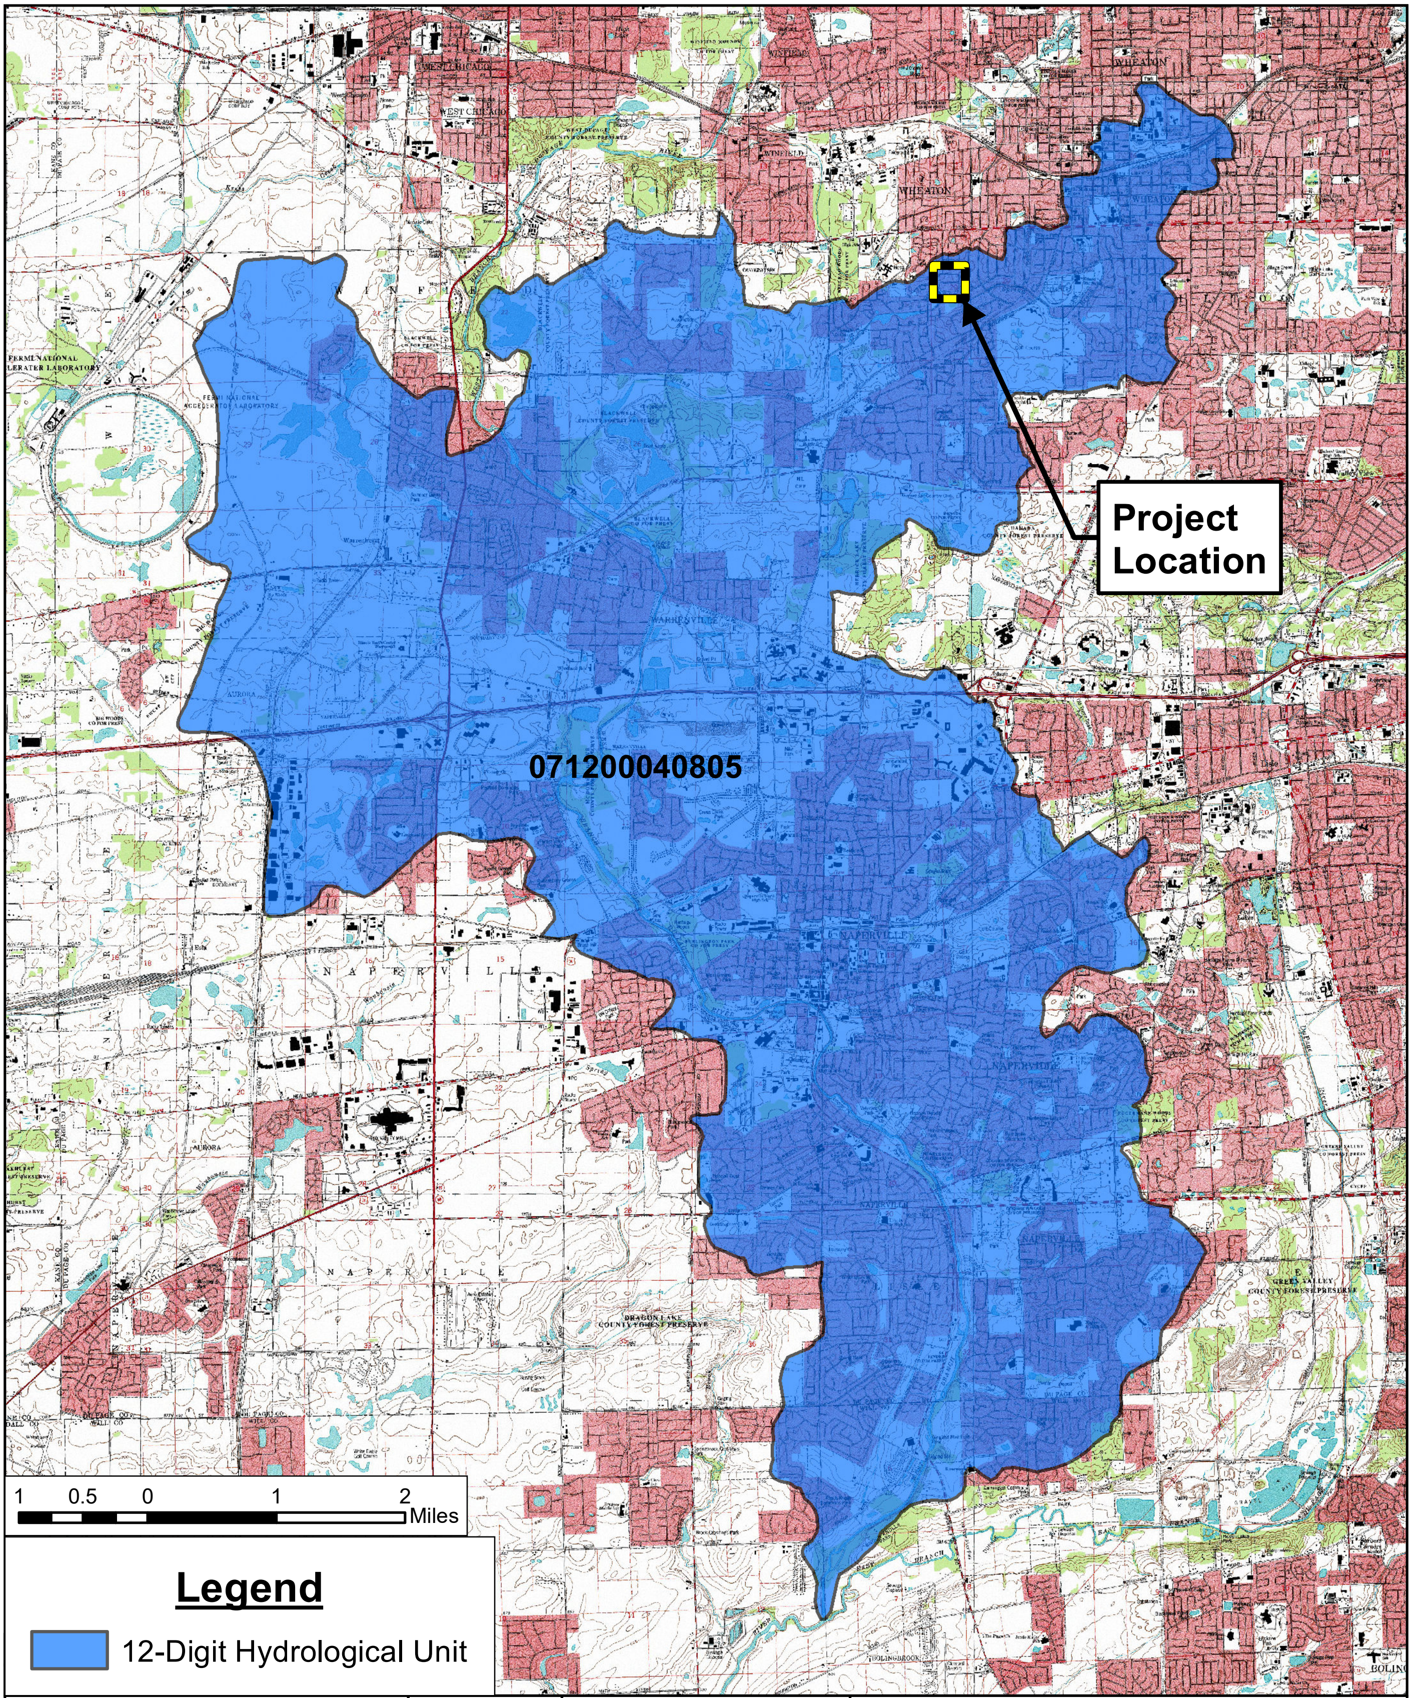

V3 Companies
7325 Janes Avenue
Woodridge, Illinois 60517
630.724.9200 phone
630.724.9202 fax
www.v3co.com

Visio, Vertere, Virtute...
"The Vision To Transform with Excellence"

PROJECT NO.: 17324	CLIENT: City of Wheaton, 303 West Wesley Street, Wheaton, IL, 60187	TITLE: **12-DIGIT HYDROLOGIC UNIT CODE (HUC) MAP**	
CREATED BY: LEH			
DATE: 02/06/18	BASE LAYER: USGS Topographic Map, DuPage County, Illinois	SITE: Flood Prone Area Study IV: Mayo, Wheaton, IL, 60187	EXHIBIT: 49
SCALE: See Scale Bar			

N:\2017\17324\Drawings\ArcGIS\NR\Water Resources\Mayo Due Diligence\FIG9Bhuc17324.mxd

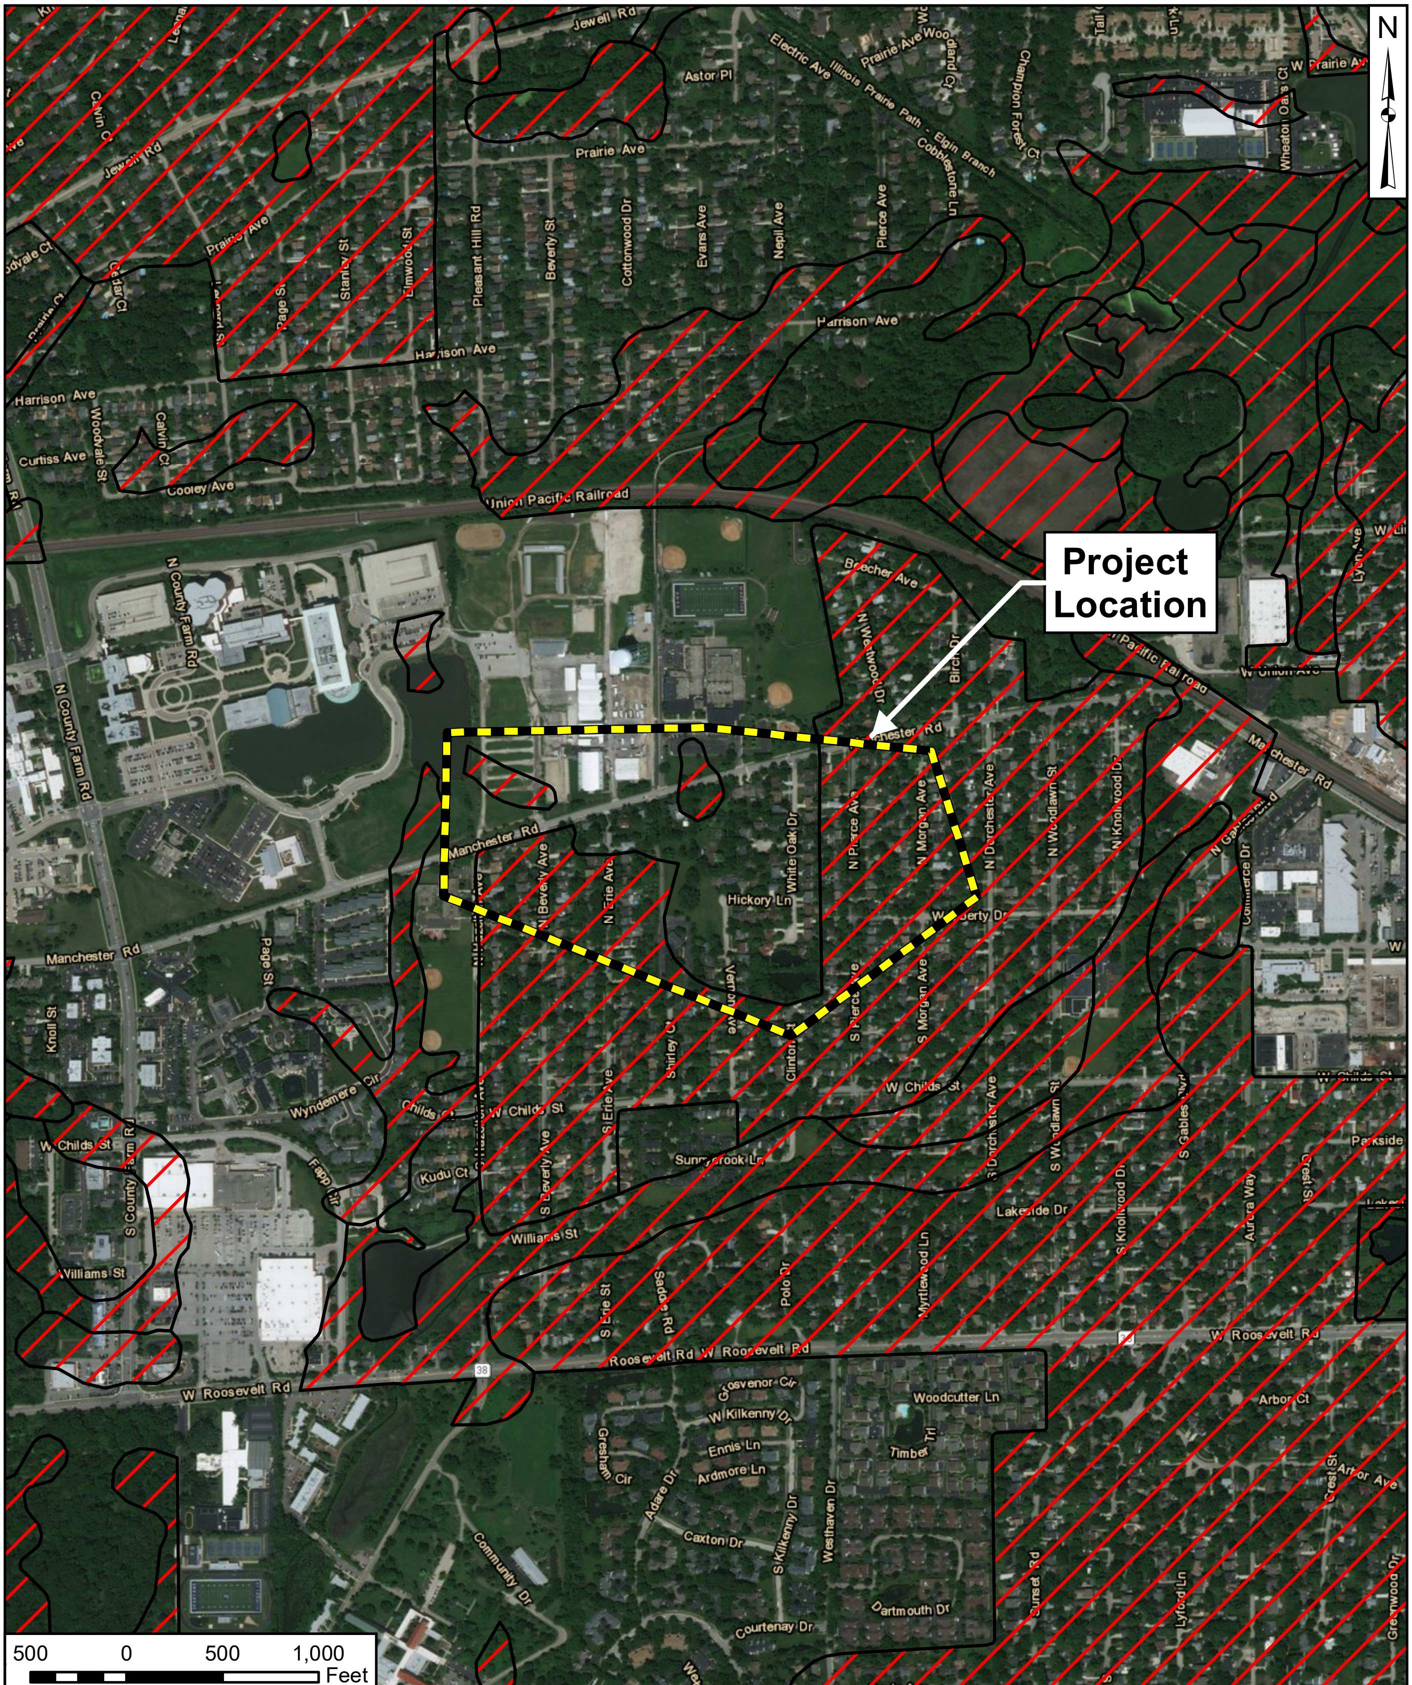

V3 Companies
7325 Janes Avenue
Woodridge, Illinois 60517
630.724.9200 phone
630.724.9202 fax
www.v3co.com

Visio, Vertere, Virtute...
"The Vision To Transform with Excellence"

PROJECT NO.: 17324	*CLIENT:* City of Wheaton 303 West Wesley Street Wheaton, IL, 60187	*TITLE:* **HYDRIC SOILS OF DUPAGE COUNTY, ILLINOIS (2015) MAP**	
CREATED BY: LEH			
DATE: 02/06/18	*BASE LAYER:* Vivid (2016)	*SITE:* Flood Prone Area Study IV: Erie Wheaton, IL, 60187	*EXHIBIT:* 50
SCALE: See Scale Bar			

N:\2017\17324\Drawings\ArcGIS\NR\Water Resources\Mayo Due Diligence\FIG10Ahydric17324.mxd

V3 Companies
7325 Janes Avenue
Woodridge, Illinois 60517
630.724.9200 phone
630.724.9202 fax
www.v3co.com

Visio, Vertere, Virtute...
"The Vision To Transform with Excellence"

PROJECT NO.: 17324	CLIENT: City of Wheaton, 303 West Wesley Street, Wheaton, IL, 60187	TITLE: **HYDRIC SOILS OF DUPAGE COUNTY, ILLINOIS (2015) MAP**	
CREATED BY: LEH			
DATE: 02/06/18	BASE LAYER: Vivid (2016)	SITE: Flood Prone Area Study IV: Mayo Wheaton, IL, 60187	EXHIBIT: 51
SCALE: See Scale Bar			

N:\2017\17324\Drawings\ArcGIS\NR\Water Resources\Mayo Due Diligence\FIG10Bhydric17324.mxd