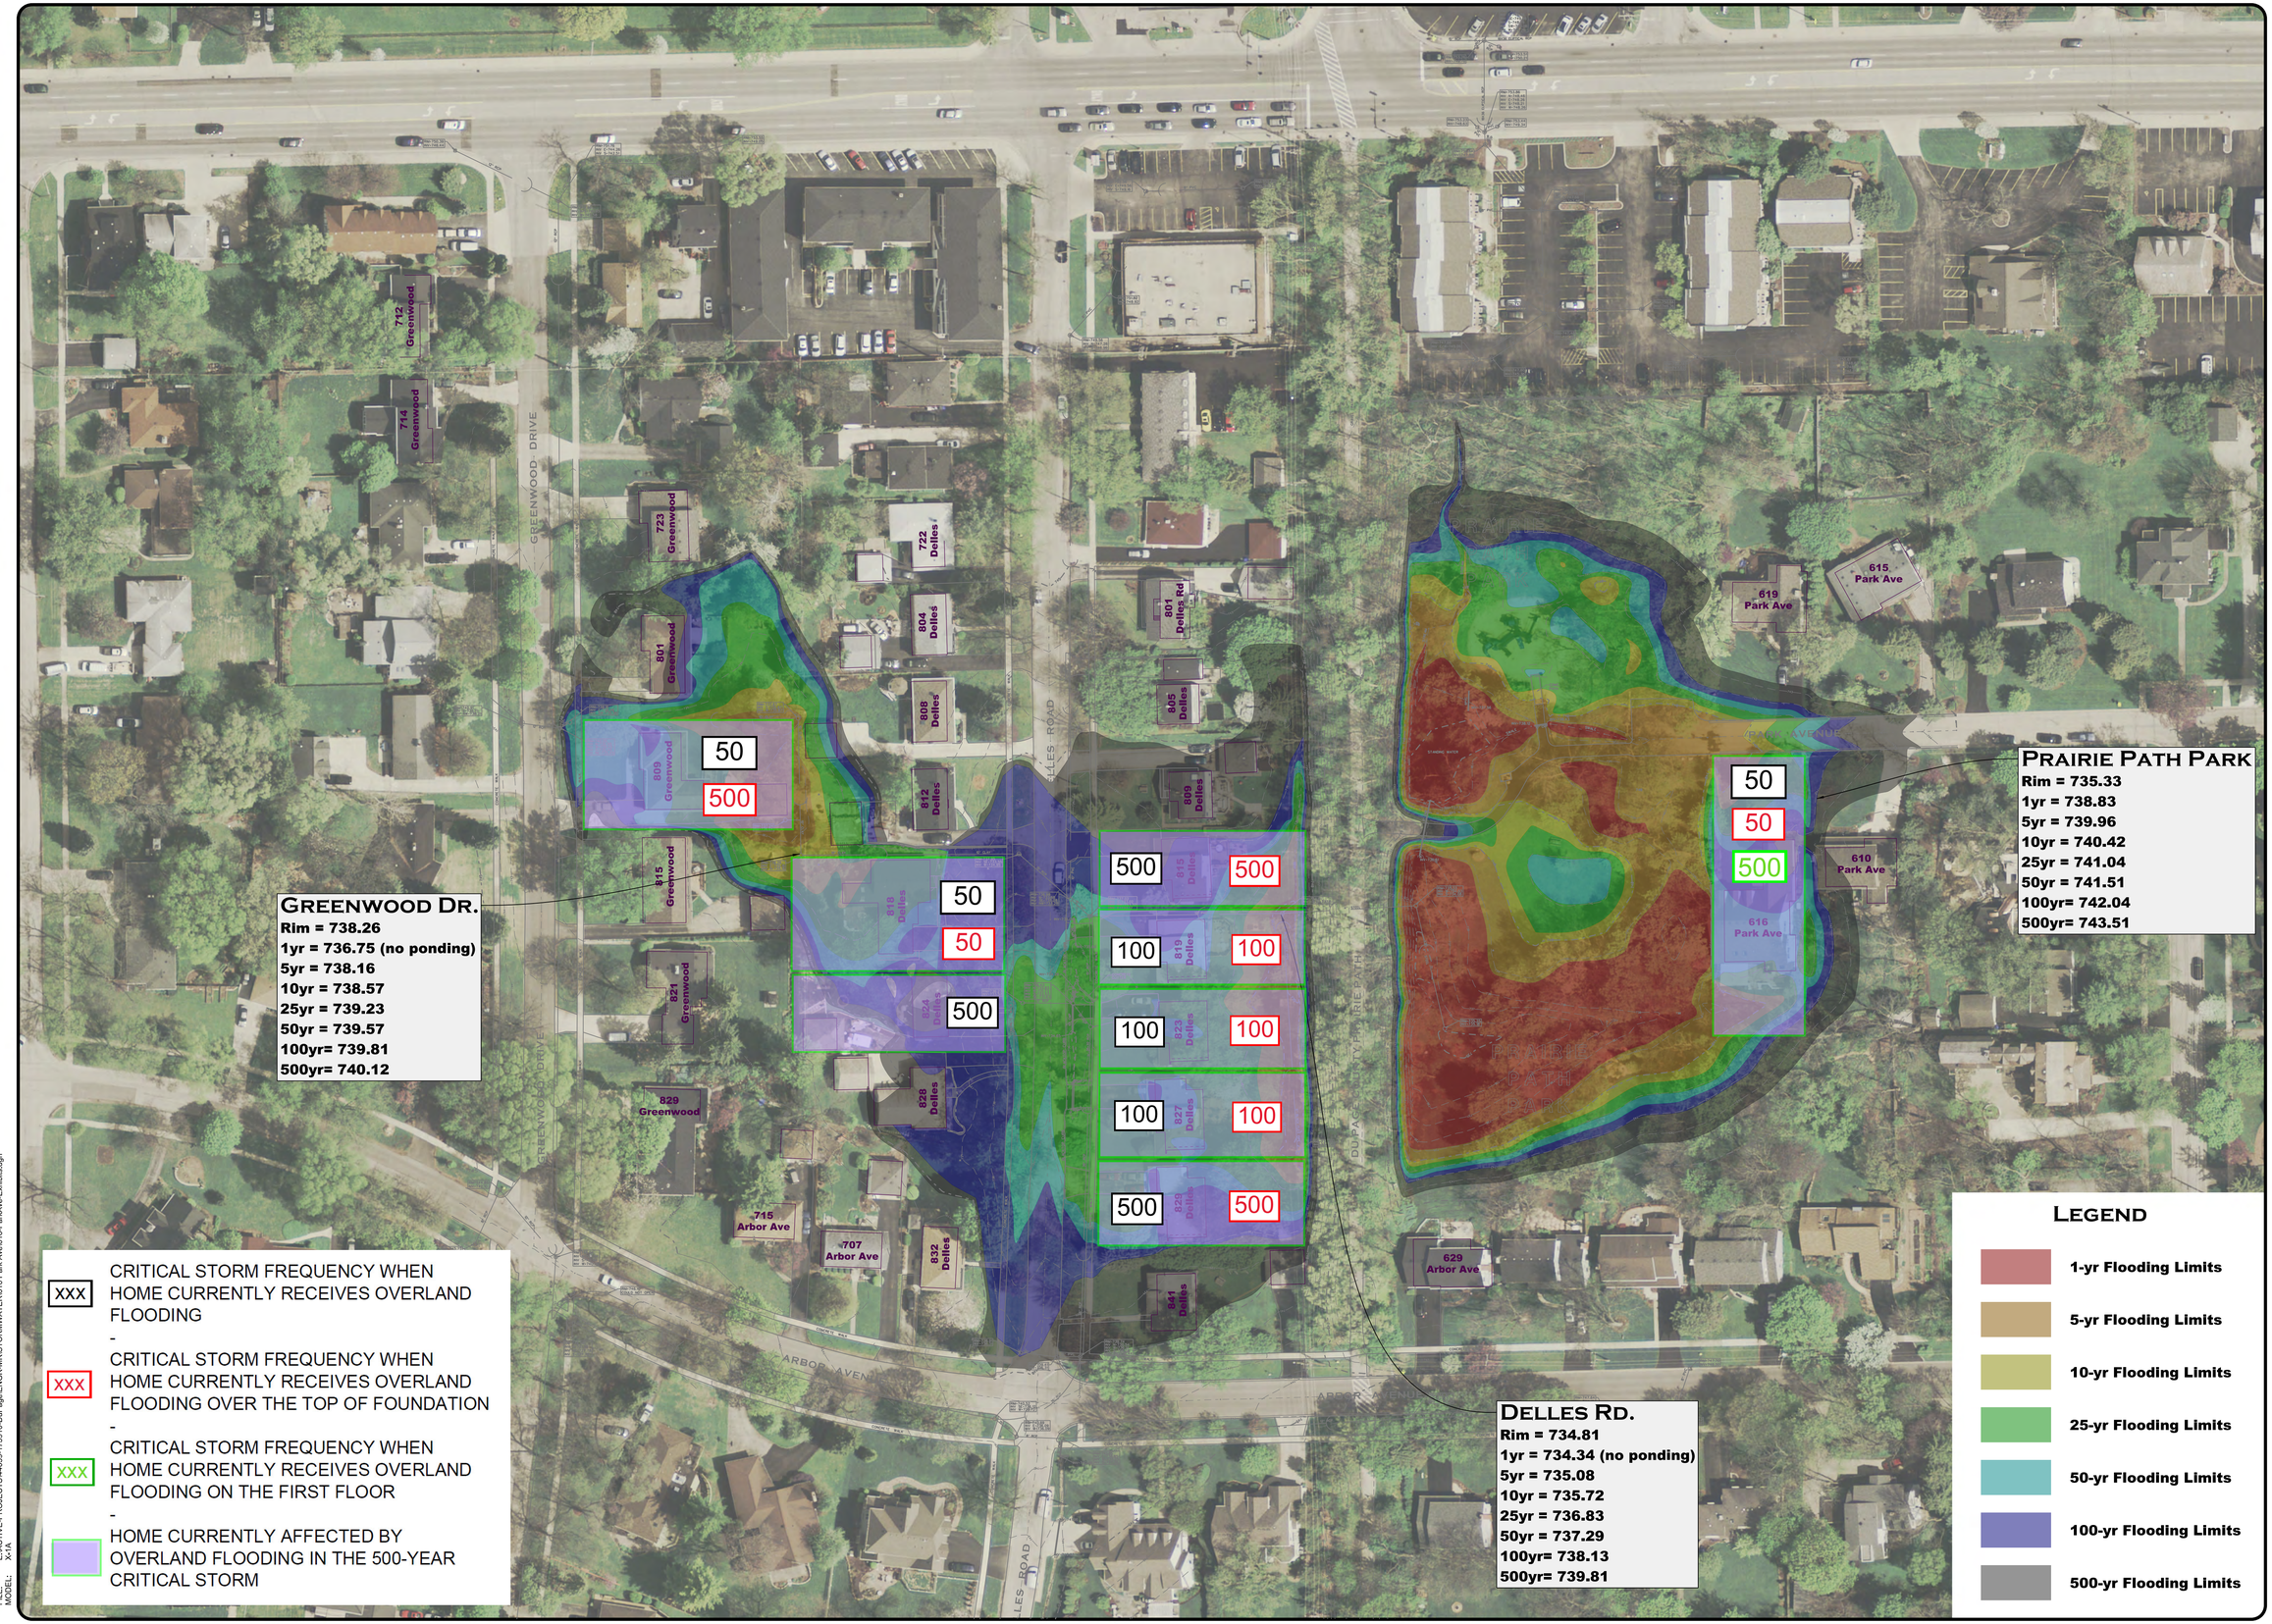

DATE: 5/30/2018
FILE: E:\ACTIVE-PROJECTS\44059-173910-DuPage\ENGR\MRSTORMWATER\616 Park Ave\616-ParkAve-Exhibits.dgn
MODEL: X-1A

0 50 100
GRAPHIC SCALE - FEET

Flood Prone Areas Study
616 Park Avenue Area

Prepared For:
CITY OF WHEATON
303 W Wesley Street
Wheaton, IL 60187
630-260-2000

WEBSTER, McGRATH & AHLBERG, LTD.
LAND SURVEYING - CIVIL ENGINEERING - LANDSCAPE ARCHITECTURE
Over 100 Years of Service to Clients
207 SOUTH NORTHWEST HIGHWAY, PARK RIDGE, ILLINOIS 60068
PHONE: (847) 823-5700 FAX: (847) 823-5707
DESIGN FIRM LICENSE NO. 184.003101

BY	REVISION DESCRIPTION	DATE	REV#

Section-Township-Range
DuPage: City of Wheaton - Milton Twp

JOB # 44059	SURV: DS / BC
DRAWN: RLS	REVIEW: SMR
SCALE: 1"=50'	DATE: 05-31-2018

SHEET NAME
PEAK FLOODING LIMITS

SHEET #
X-1A